EXHIBIT 322D
29 OF 43

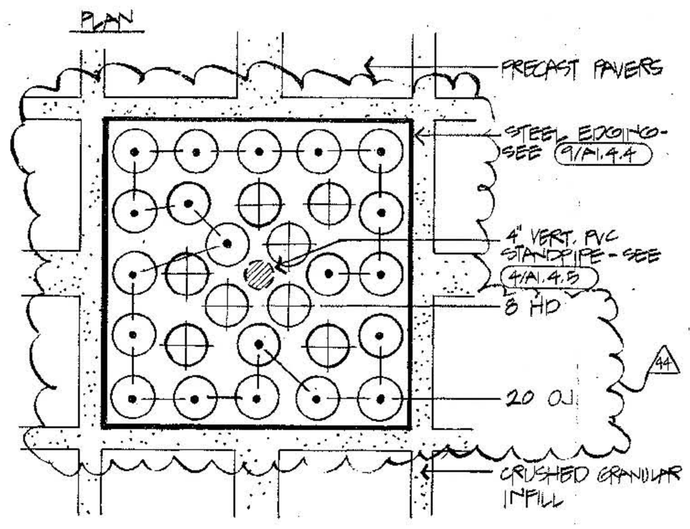

1. TYP. PLANTING @ CENTER OF TRELLIS GRID
SCALE: 1" = 1'-0"

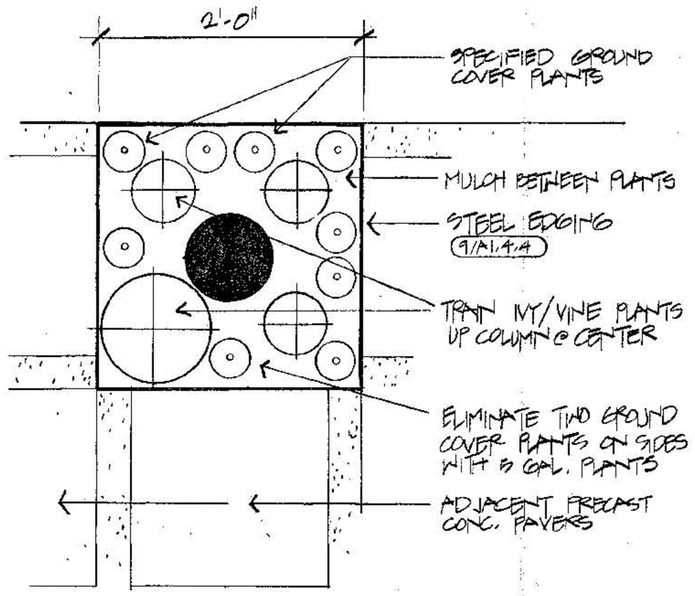

2. PLANTING @ TRELLIS COLUMNS
SCALE: 1½" = 1'-0"

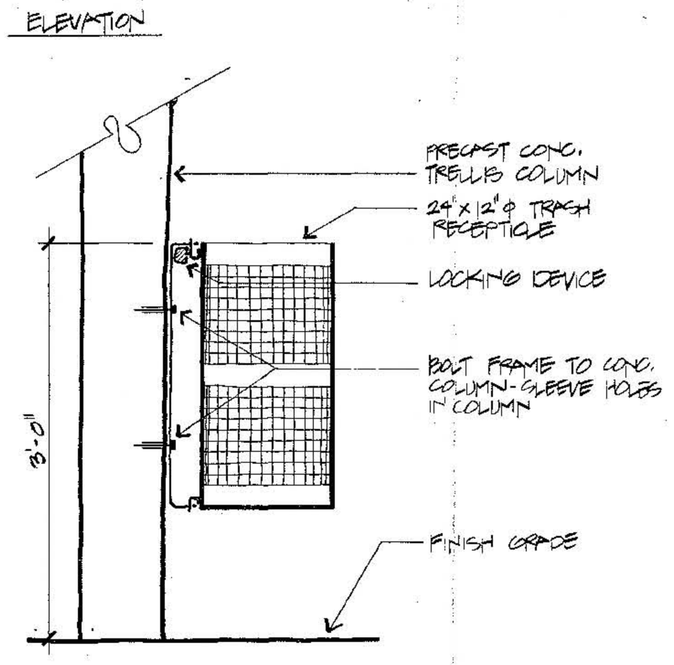

3. TRASH RECEPTICLES
SCALE: 1½" = 1'-0"

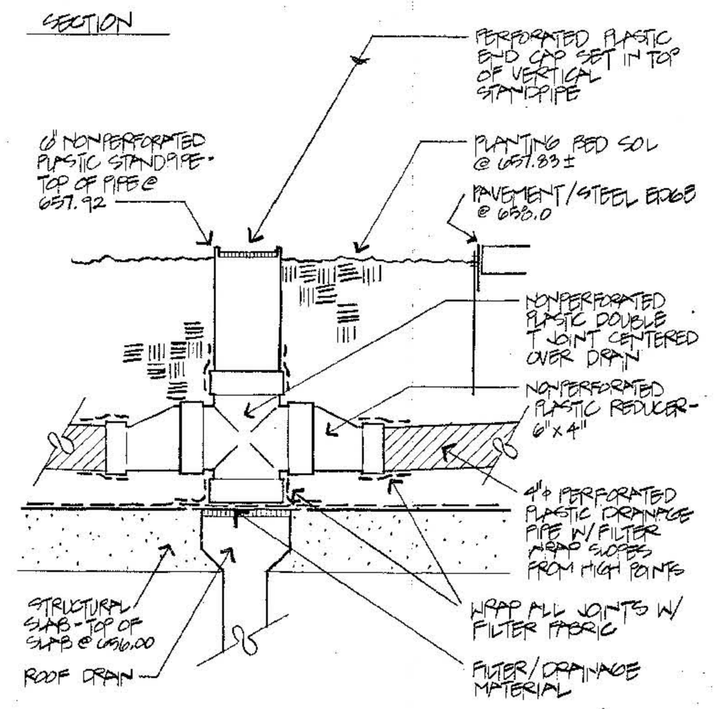

4. STANDPIPES OVER ROOF DRAINS
SCALE: 1½" = 1'-0"

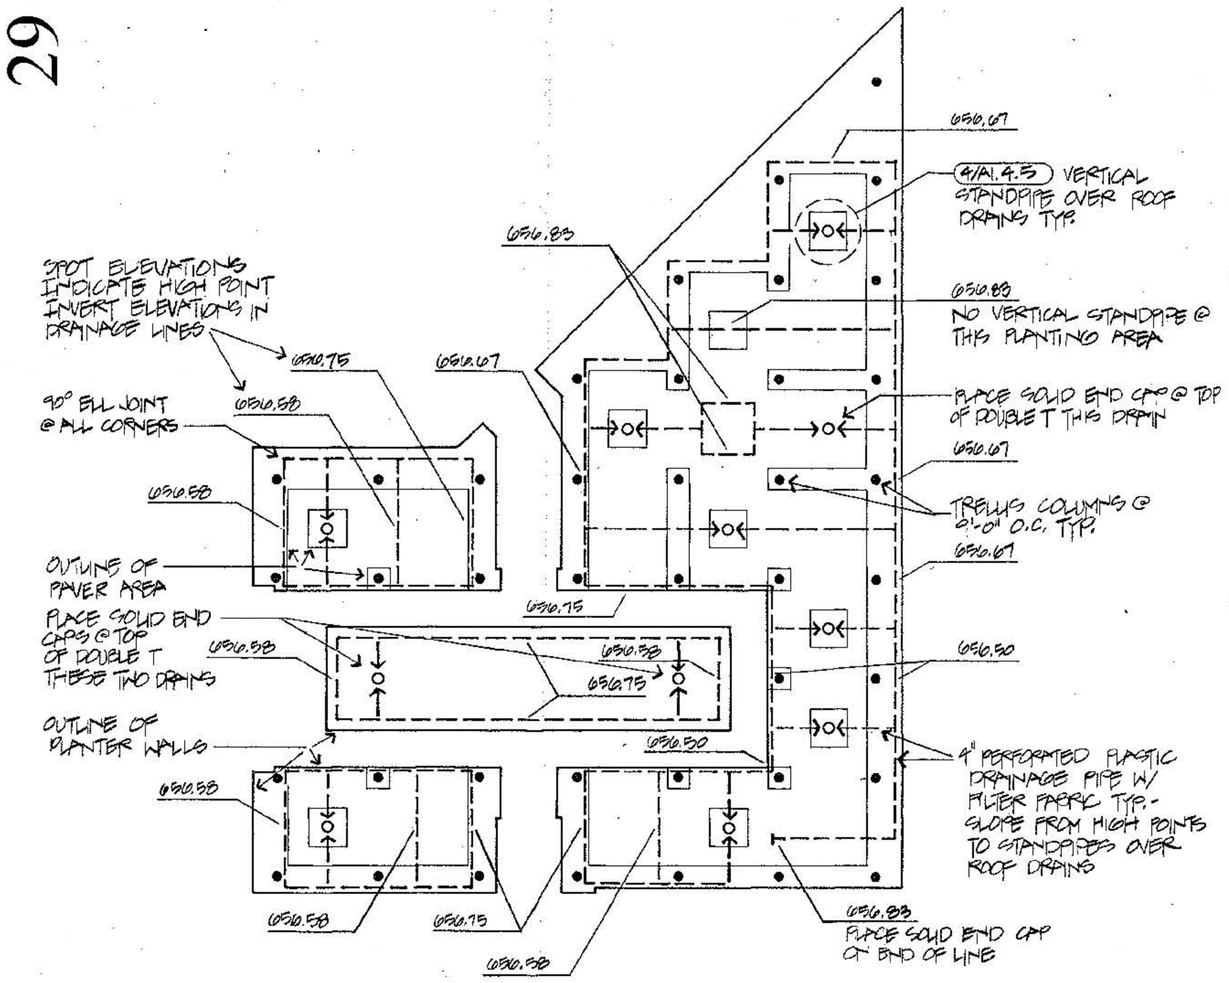

5. UNDERDRAIN LAYOUT @ LEVEL 3 PLANTERS
SCALE: 1/8" = 1'-0"

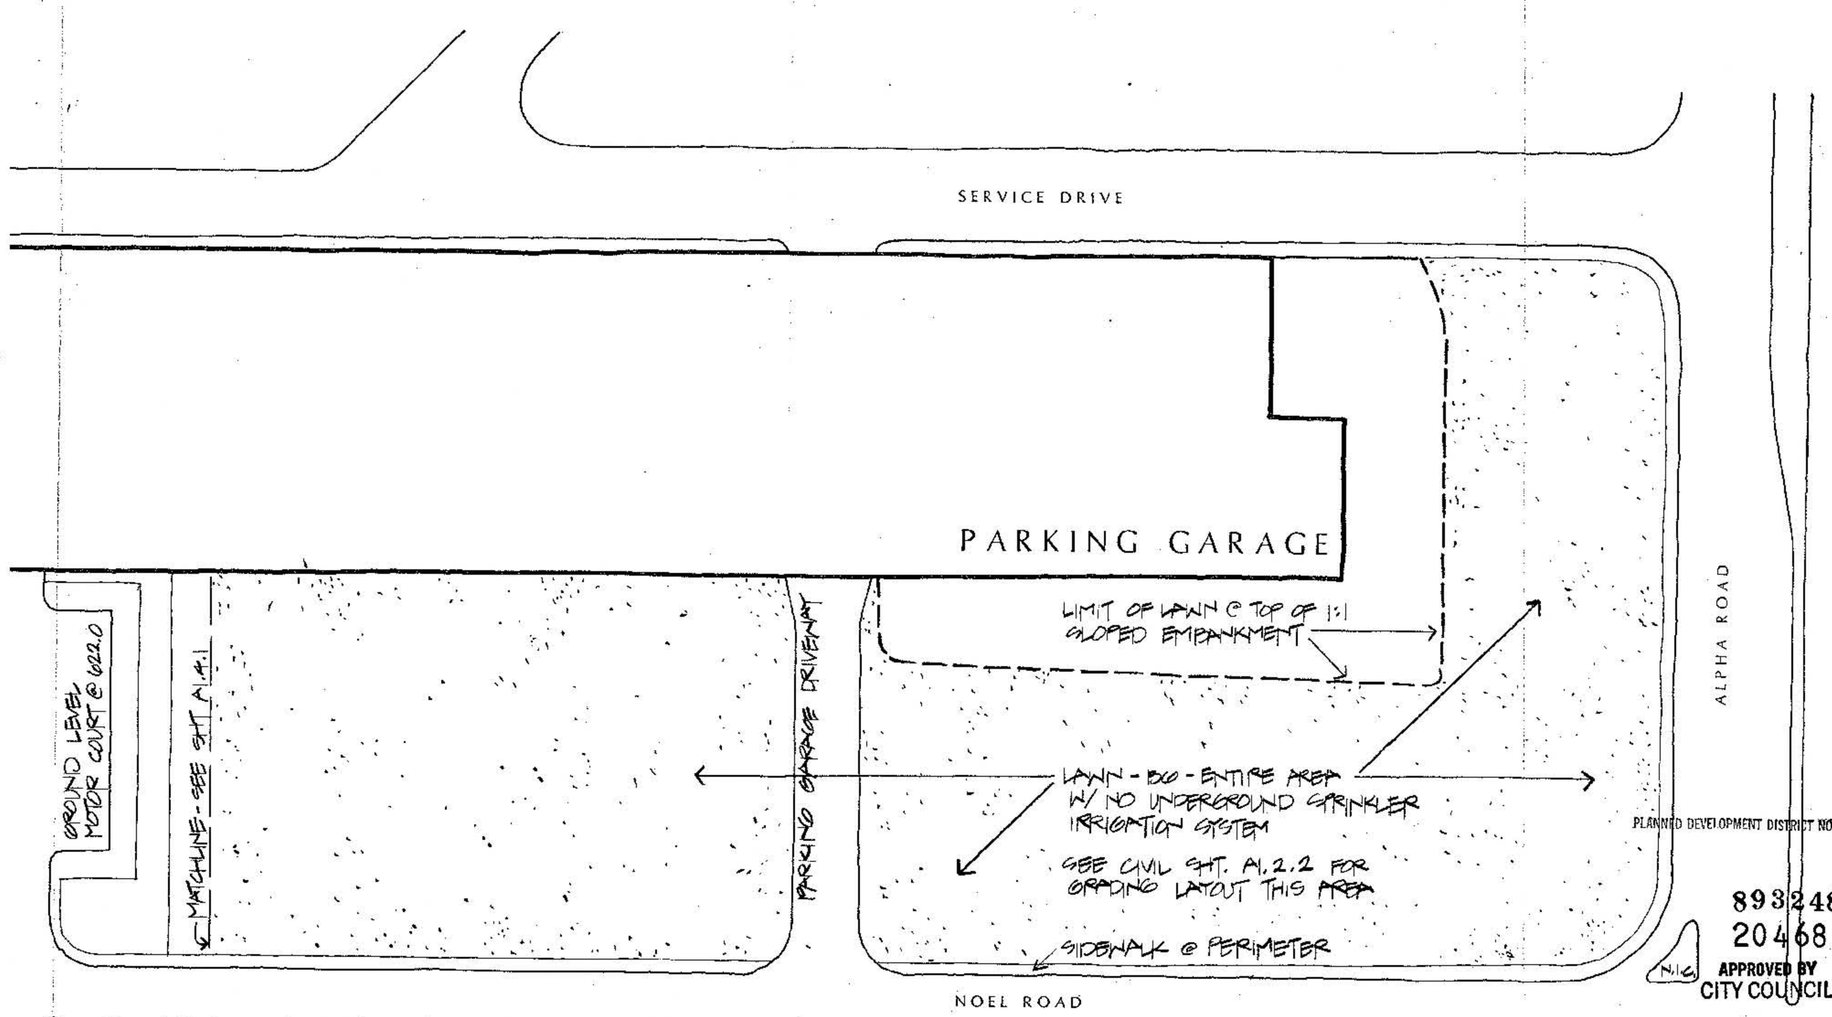

6. PLANTING NORTH OF OFFICE TOWER
SCALE: 1/32" = 1'-0"

NO	DATE	ISSUE
1	12/22/83	ADDENDUM NO. 1
7	15 FEB. 84	CONTRACT/CONSTRUCTION
8	9 NOV. 84	GENERAL

REGISTERED ARCHITECT STATE OF TEXAS
No. 5026

KEY PLAN

TWO GALLERIA TOWER

PROJECT ARCHITECT / LANDSCAPE ARCHITECT
HELLMUTH OBATA & KASSABAUM INC.

ASSOCIATE ARCHITECT
KENDALL HEATON ASSOCIATES

MECHANICAL ELECTRICAL & PLUMBING CONSULTANT
I A NAMAN - ASSOCIATES, INC.

STRUCTURAL CONSULTANT
INTERTECH ENGINEERS, INC.

CIVIL CONSULTANT
BLUM CIVIL ENGINEERS

PLANNED DEVELOPMENT DISTRICT NO. 392

GERALD D. HINES INTERESTS
DALLAS GALLERIA

893248
20468
APPROVED BY
CITY COUNCIL
OCT 11 1989
City Secretary

EXTERIOR LANDSCAPING DETAILS

2-9-83 EXHIBIT D

PROJECT NO. 3309-002

A1. 4. 5