EXHIBIT S-56B

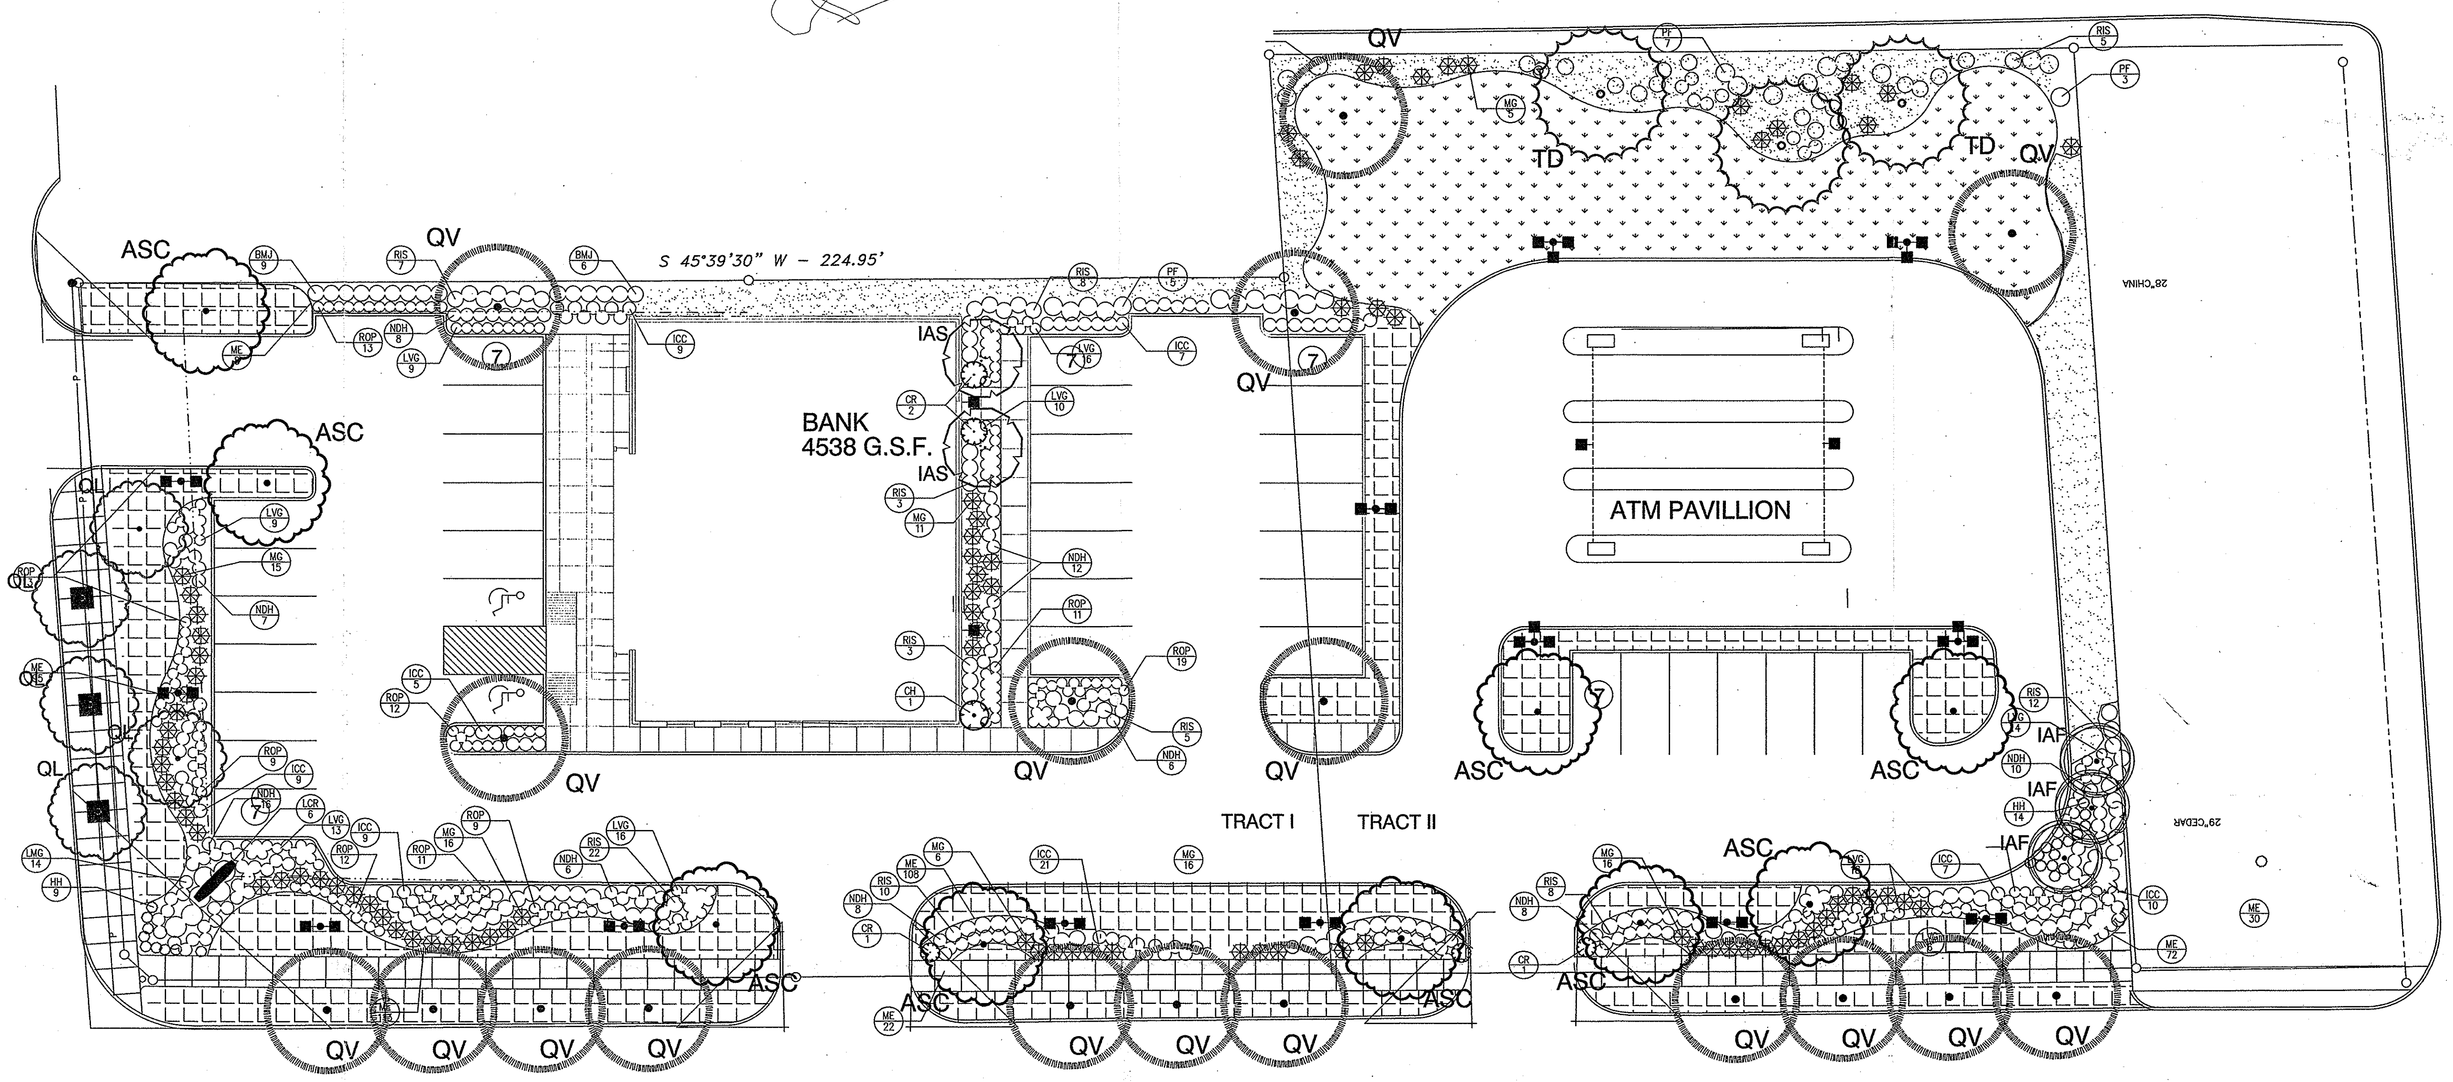

PLANT SCHEDULE				SIZE = CALIPER OR SPREAD			
SYM.	QTY.	SCIENTIFIC NAME	COMMON NAME	HGT.	SIZE	CONDITION	REMARKS
TREES							
ASC	XX	Acer saccharum 'Caddo'	CADDO MAPLE	8' - 10'	3-1/2" CAL.	B & B OR CONTAINER	DECIDUOUS / SINGLE STEM
IAF	XX	Ilex attenuata 'Foster'	FOSTER HOLLY	6' - 8'	1-1/2" CAL.	B & B OR CONTAINER	EVERGREEN / MULTI-TRUNK
IAS	XX	Ilex attenuata 'Savannah'	SAVANNAH HOLLY	6' - 8'	1-1/2" CAL.	B & B OR CONTAINER	EVERGREEN / MULTI-TRUNK
QL	XX	Quercus laceyi	LACY OAK	8' - 10'	3-1/2" CAL.	B & B OR CONTAINER	EVERGREEN / SINGLE STEM
QV	XX	Quercus virginiana	LIVE OAK	8' - 10'	3-1/2" CAL.	B & B OR CONTAINER	EVERGREEN / SINGLE STEM
TD	XX	Taxodium distichum	BALD CYPRESS	8' - 10'	3" CAL.	B & B OR CONTAINER	DECIDUOUS / SINGLE STEM
SHRUBS/PERENNIALS							
BMJ	XX	Buxus microphylla 'Japonica'	DWARF JAPANESE BOXWOOD	12" - 18"	12" - 18"	5 GAL.	EVERGREEN / PLANT @ 3'-0" O.C.
CH	XX	Chamaerops humilis	MEDITERRANEAN FAN PALM	18" - 24"	18" - 24"	15 GAL.	MULTI-TRUNKED ACCENT / PLANT AS SHOWN
CR	XX	Cycas revoluta	SAGO PALM	18" - 24"	18" - 24"	15 GAL.	EVERGREEN ACCENT / PLANT AS SHOWN
HH	XX	Hemerocallis hybrid	HYBRID DAYLILLY	6" - 8"	6" - 8"	1 GAL.	PERENNIAL / PLANT @ 24" O.C.
ICC	XX	Ilex cornuta 'Carissa'	CARISSA HOLLY	8" - 12"	8" - 12"	2 GAL.	EVERGREEN / PLANT @ 30" O.C.
LCR	XX	Loropetalum chinesis rubrum	LOROPETALUM	12" - 18"	12" - 18"	5 GAL.	EVERGREEN / PLANT @ 4'-0" O.C.
LMG	XX	Liriope muscari 'Green Giant'	GREEN GIANT LIRIOPE	8" - 12"	8" - 12"	2 GAL.	EVERGREEN / PLANT @ 30" O.C.
LVG	XX	Liriope muscari 'Variegated Giant'	AZTEC GRASS	6" - 8"	6" - 8"	1 GAL.	EVERGREEN / PLANT @ 24" O.C.
MG	XX	Miscanthus spp.	MAIDEN GRASS	12" - 18"	12" - 18"	5 GAL.	ACCENT PERENNIAL / PLANT @ 3'-0" O.C.
NDH	XX	Nadina domestica 'Harbor Dwarf'	HARBOR DWARF NANDINA	8" - 12"	8" - 12"	2 GAL.	EVERGREEN / PLANT @ 30" O.C.
PF	XX	Photinia fraseri	RED TIP	12" - 18"	12" - 18"	5 GAL.	EVERGREEN / PLANT @ 4'-0" O.C.
RIS	XX	Raphiolepis indica 'Springtime'	SPRINGTIME INDIAN HAWTHORN	12" - 18"	12" - 18"	5 GAL.	EVERGREEN / PLANT @ 3'-0" O.C.
ROP	XX	Rosmarinus officianalis 'Prostrata'	PROSTRATE ROSEMARY	6" - 8"	6" - 8"	1 GAL.	EVERGREEN / PLANT @ 24" O.C.
GRASS/GROUNDCOVER							
BHM		Cynadon dactylon 'Sultan'	SULTAN BERMUDAGRASS			HYDRO MULCH	SEE SPECIFICATIONS
BGS		Cynadon dactylon '419 Hybrid'	419 HYBRID BERMUDAGRASS			SOLID SOD	SEE SPECIFICATIONS
MISCELLANEOUS							
ME	XX L.F.		METAL EDGER			1/8" x 4"	
DG	XX S.F. XX Q.Y.		DECOMPOSED GRANITE			AVAILABLE FROM KELLER MATERIALS - (210) 648-4221 APPLY TO A DEPTH OF 3" OVER APPROVED PRE-EMERGENT HERBICIDE	

NOTES:
1. CONTRACTOR TO VERIFY EXISTING CONDITIONS AND QUANTITIES ON SITE.
2. THE SPECIFICATIONS ARE A PART OF THESE CONTRACT DOCUMENTS.
3. SEE SECTION 02900 – LANDSCAPING.

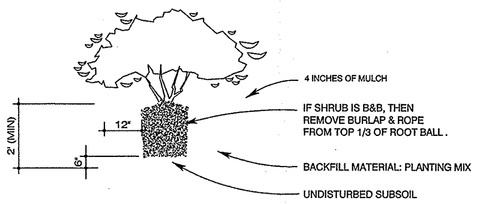

2 SHRUB PLANTING DETAIL
NEW SHRUBS
N.T.S.

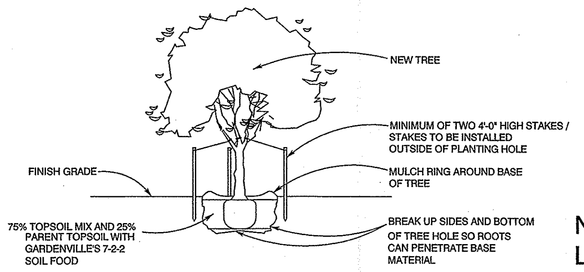

3 TREE PLANTING DETAIL
NEW TREES
1" : 1'

NOTE:
LANDSCAPE CONTRACTOR TO VERIFY LOCATION AND DEPTH OF ALL EXISTING UTILITY LINES BEFORE EXCAVATION. CONTACT LANDSCAPE ARCHITECT IF CONFLICTS ARE ENCOUNTERED BETWEEN LANDSCAPE PLAN AND EXISTING UTILITIES.

042114
25643
APPROVED BY
CITY COUNCIL
JUN 23 2004
Shirley Gay
City Secretary
Exhibit S-56B

PLANNED DEVELOPMENT DISTRICT NO. 193
PDS#56

Approved
City Plan Commission
5-27-04

The Samuell Group
ARCHITECTURE ▪ PLANNING ▪ INTERIORS
2906 MAPLE AVENUE
SUITE 202
DALLAS, TEXAS 75201
TEL: (214)922-9012
FAX: (214)922-9589

Project Name
BANK OF AMERICA

Project Address
4023 CEDAR SPRINGS
3020 KNIGHT
S.E. CORNER
CEDAR SPRINGS AND KNIGHT
DALLAS, TEXAS 75219

Description
LANDSCAPE PLAN
ZONING CASE Z-034-127

Scale 1/16" = 1'-0"

Project Number
316035 5-18-04

Scale 1/16" = 1'-0"