201348

Exhibit 143D

31624

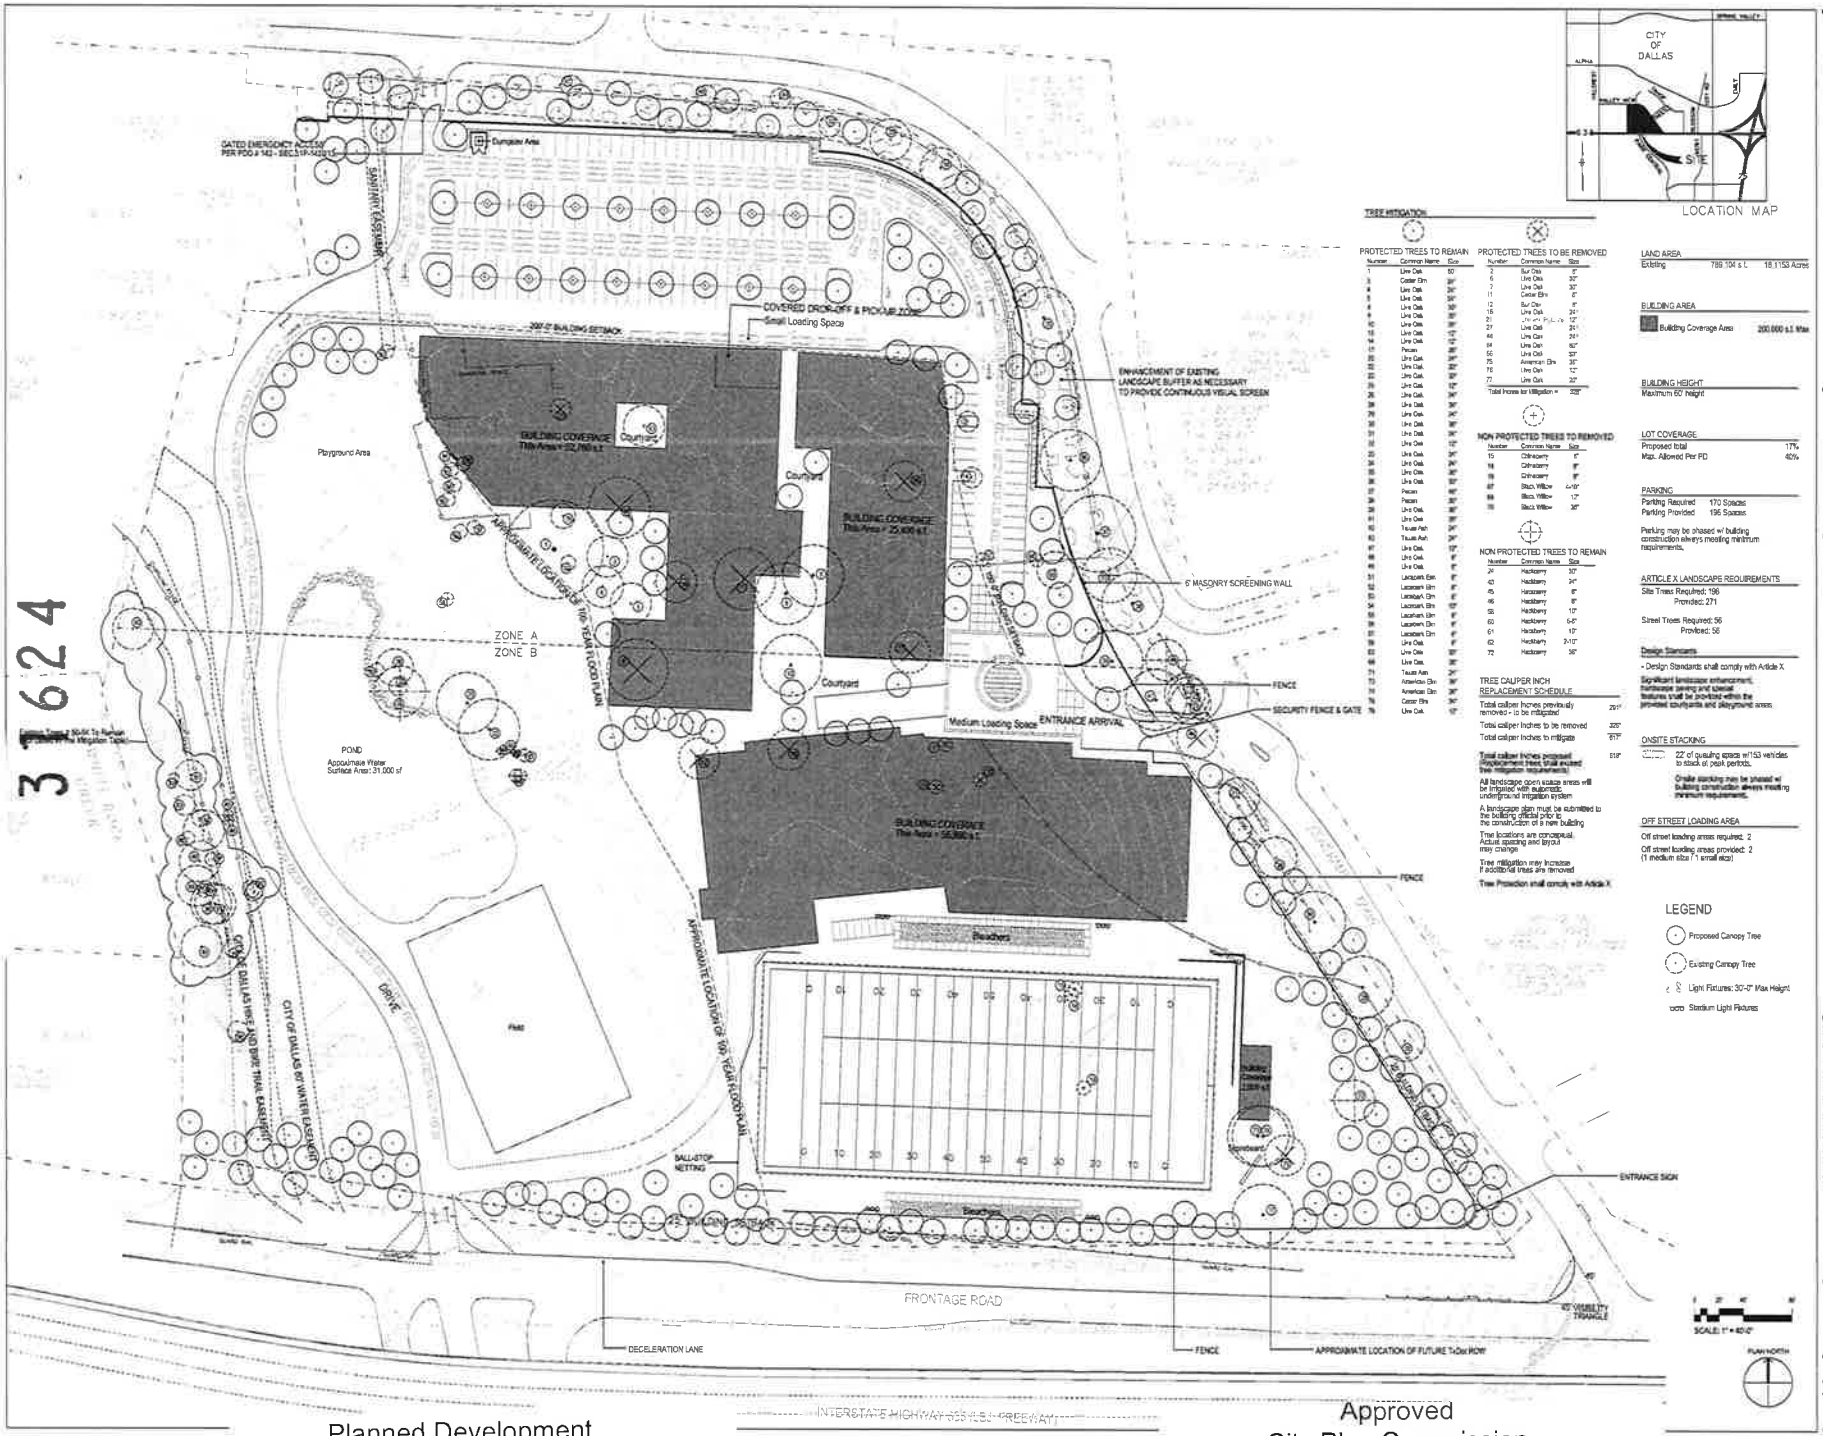

Planned Development
District No. 143

Approved
City Plan Commission
July 23, 2020

ARCHITECTS
Dallas | Fort Worth | Austin

Valley Quest DESIGN

THE COVENANT KNIGHTS SCHOOL
7300 VALLEY VIEW LANE
DALLAS, TX 75230

DEVELOPMENT/
LANDSCAPE PLAN
CASE NO.: Z190-242

Project No. 17023.00
Date 03.31.2020

PD-143