EXHIBIT 459A 26042 0519 68

00041 8

DR. PERKINS OFFICE BUILDING / RESIDENCE

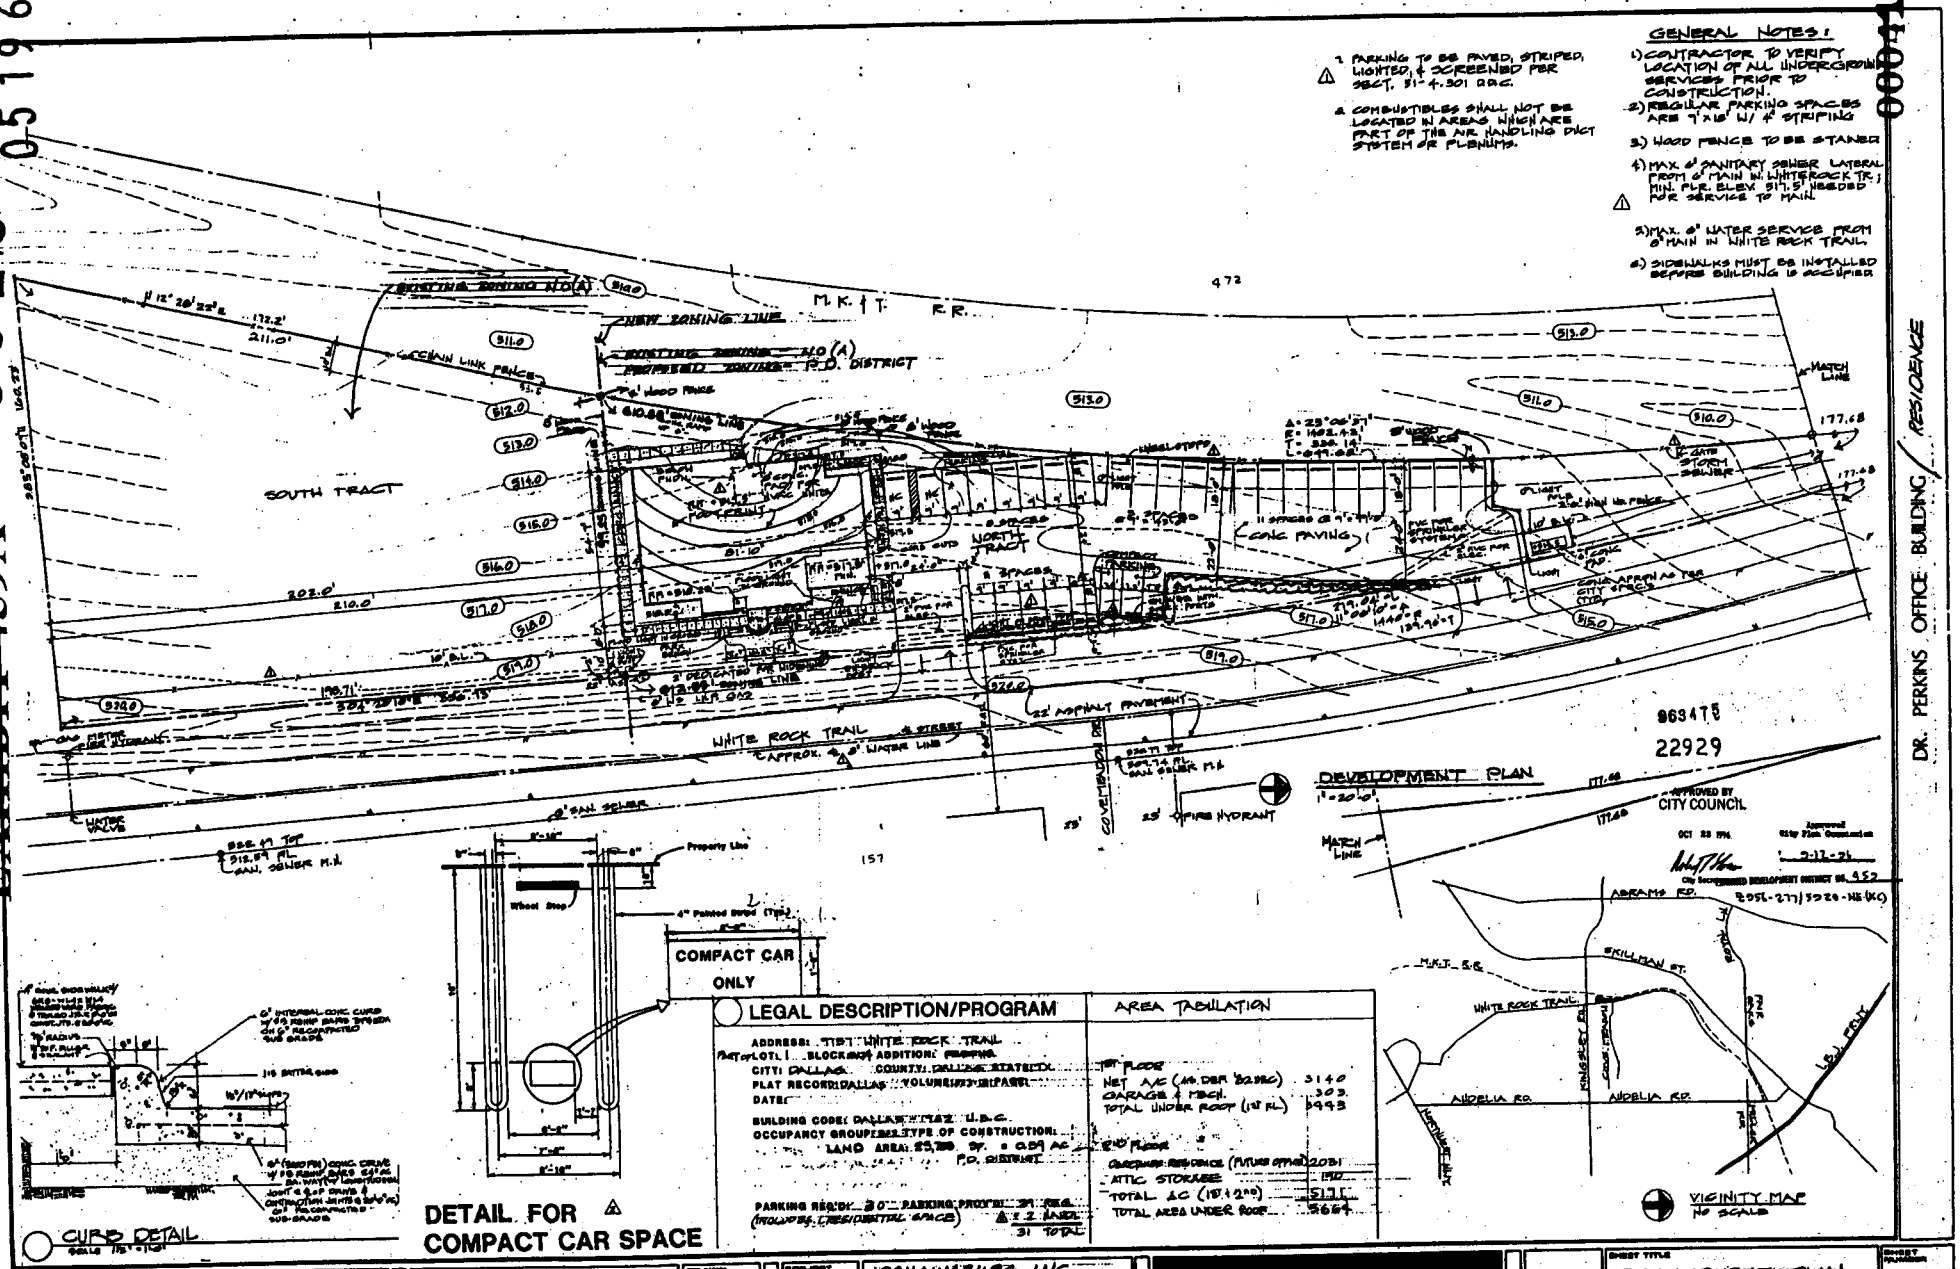

COPYRIGHT 1983 SHAMBURGER AND ASSOCIATES ARCHITECTS, INC.
THESE DRAWINGS, AS INSTRUMENTS OF SERVICE, ARE THE EXCLUSIVE PROPERTY OF THE ARCHITECT, AND ARE NOT TO BE USED IN WHOLE OR PART WITHOUT HIS EXPRESS WRITTEN PERMISSION. UNAUTHORIZED USE OF THESE DRAWINGS WILL SUBJECT THE USER TO LEGAL REMEDY BEING BROUGHT BY THE ARCHITECT.

DIVISION		
1	11-26-84	APP. #1
2	1-29-84	APP. #2
3	5-24-96	PROPOSED RC ZONING

DRAWN: K.S.
CHECKED: K.S.
JOB NO.: 8421
DATE: MAY 24, 96

SCHAUMBURG & ASSOCIATES INC.
ARCHITECTS
209 S. JENNINGS E.W.T.
76104

SHEET TITLE: DEVELOPMENT PLAN
SHEET NUMBER: A1