26042 051968

EXHIBIT 464B

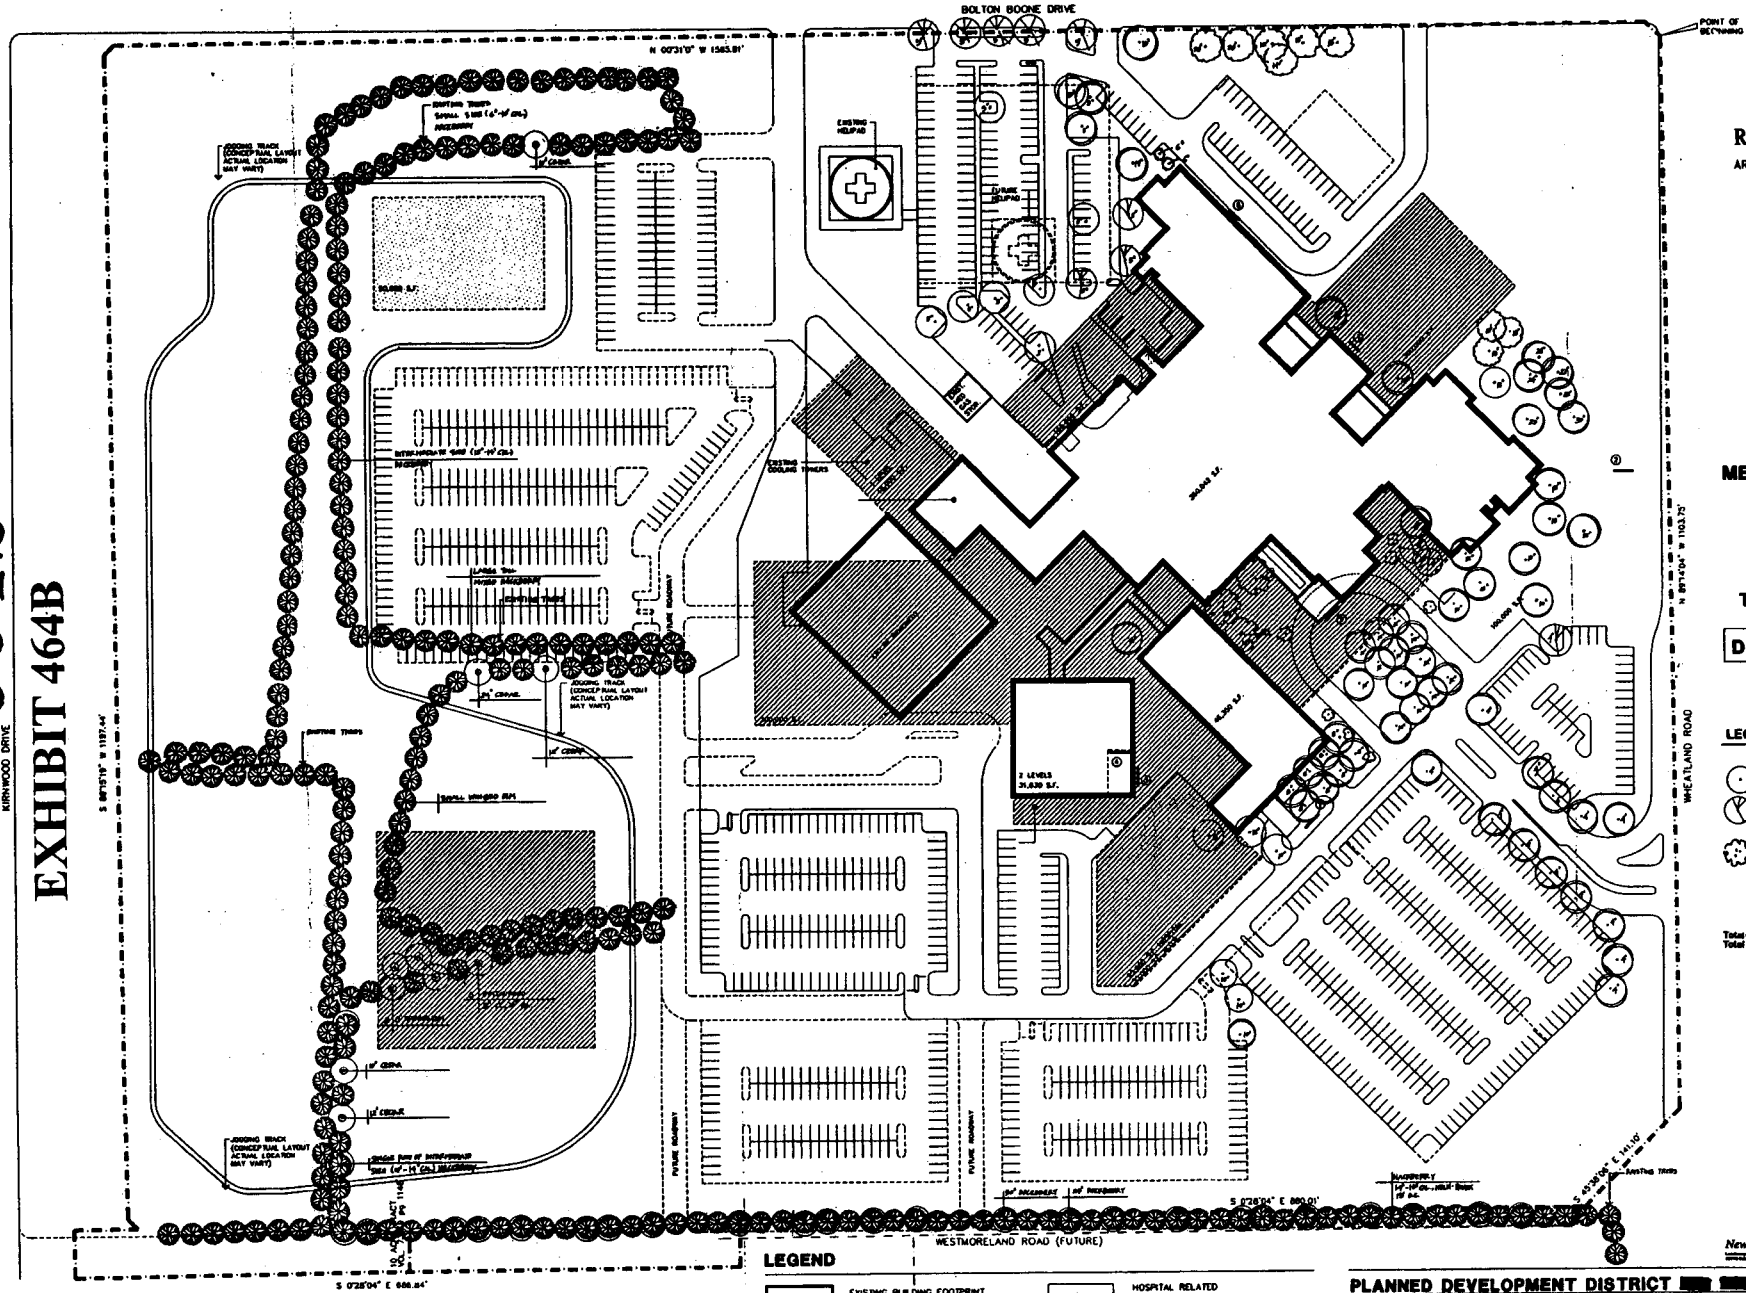

LEGEND

- EXISTING BUILDING FOOTPRINT
- HOSPITAL RELATED ADDITIONS
- EXISTING BUILDING SIGNAGE – REFER ELEVATIONS
- HOSPITAL RELATED MEDICAL OFFICE BUILDING ADDITION, FITNESS CENTER ADDITION
- PARKING ADDITIONS
- EXISTING SIGNAGE – REFER ELEVATIONS ATTACHMENT "A"

PLANNED DEVELOPMENT DISTRICT
CHARLTON METHODIST HOSPITAL

TRUE NORTH

0 50 100 200

REES ASSOCIATES INC
ARCHITECTURE PLANNING INTERIORS
3102 OAK LAWN, STE. 200
DALLAS, TX. 75219-4241
P: 214.522.7337
F: 214.522.0444

000460

Methodist
Hospitals of Dallas

CHARLTON METHODIST HOSPITAL EXPANSION

Dallas, Texas

TREE PRESERVATION

DEVELOPMENT PLAN

LEGEND

- Red Oak
- Live Oak
- Cedar Elm
- Pecan
- Multi-trunk Texas Red Oak
- Bradford Pear
- Yaupon Holly
- Crape Myrtle

Total Caliper Inches: 1,004"
Total Number of Trees: 84

- Protected Tree under Article X, Section 51A-10.101 of Dallas Development Code, Landscape Regulations
- Tree Not Protected under Article X, Section 51A-10.101 of Dallas Development Code, Landscape Regulations
- Tree Not Protected under Article X, Section 51A-10.101 of Dallas Development Code, Landscape Regulations, but potentially may be protected because of clarification and/or consistency.

DECEMBER 17, 1996 970137
November 26, 1996 22988
November 20, 1996

Newman, Jackson, Biebersein, Inc.

APPROVED BY CITY COUNCIL

JAN 8 1997

City Secretary

Approved
by Plan Commission
12-5-96

PLANNED DEVELOPMENT DISTRICT NO. 464
Z946-105/Z512-341(RB)