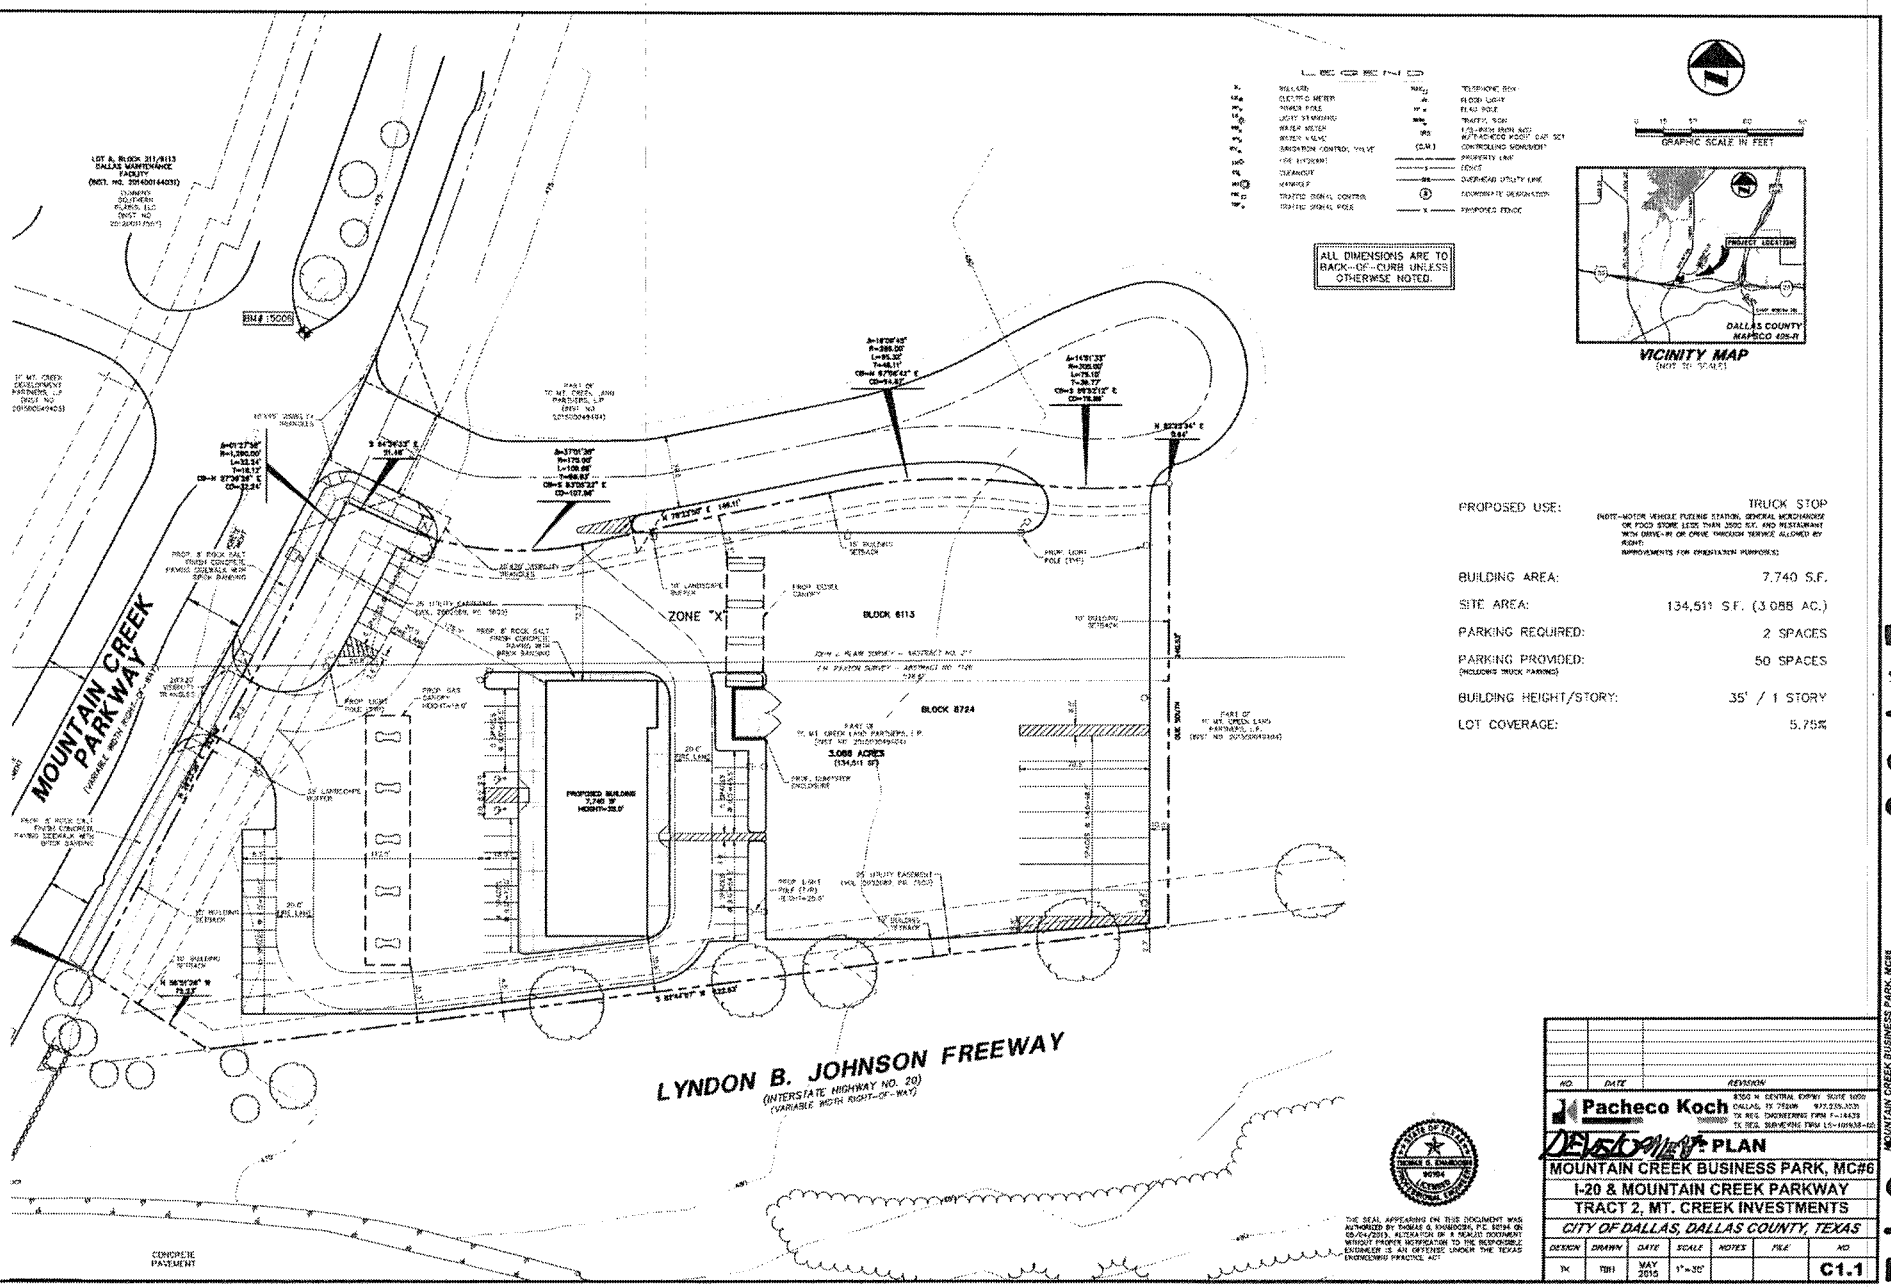

NO.	DATE	REVISION

Pacheco Koch
8350 N. CENTRAL EXPWY. SUITE M650
DALLAS, TX 75206 972.235.3031
TX REG. ENGINEERING FIRM F-14439
TX REG. SURVEYING FIRM LS-10018800

PLAN

MOUNTAIN CREEK BUSINESS PARK, MC#6

I-20 & MOUNTAIN CREEK PARKWAY

TRACT 2, MT. CREEK INVESTMENTS

CITY OF DALLAS, DALLAS COUNTY, TEXAS

DESIGN	DRAWN	DATE	SCALE	NOTES	FILE	NO
TK	TBH	MAY 2015	1"=30'			C1.1

PK FILE: 2102-15.053
DWG FILE: 2102-15.053-CV.DWG

MOUNTAIN CREEK BUSINESS PARK, MC#6

68167

15712