150451

29666

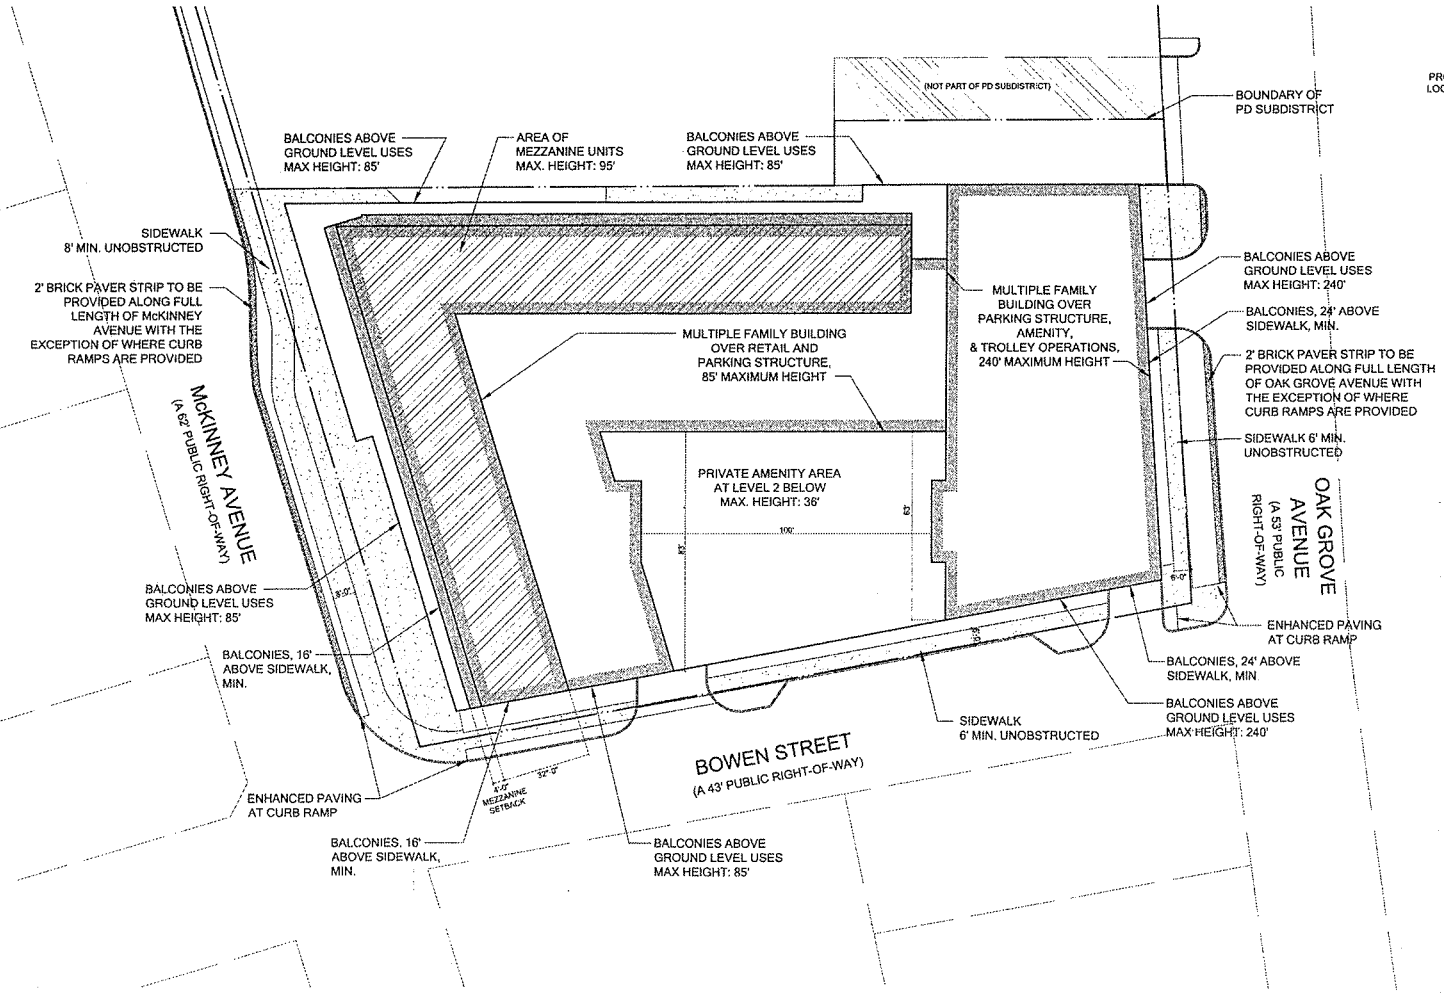

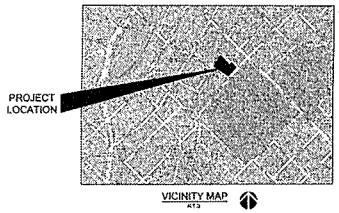

STRUCTURE HEIGHT PLAN

3230 McKinney Mixed Use Tower
Dallas, Texas

Job #: 14121
File Name: Development Plan-V4.dwg
Date: 02/18/2015
Drawn by: EB, RR

0 20 40 80 Feet

SCALE: 1" = 20'-0"

Good Fulton & Farrell Architects
2808 Fairmount Street
Suite 300
Dallas, Texas 75201
214.303.1500 Tel
214.303.1512 Fax
www.gff.com

Z134-333