121956

28731

Exhibit S-82B

Approved
City Plan Commission
May 17, 2012

Planned Development
Subdistrict No. 82

Planned Development
District No. 193

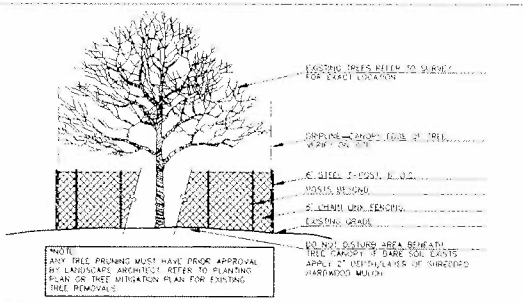

1 TREE PROTECTION FENCING DETAIL
SCALE: NTS

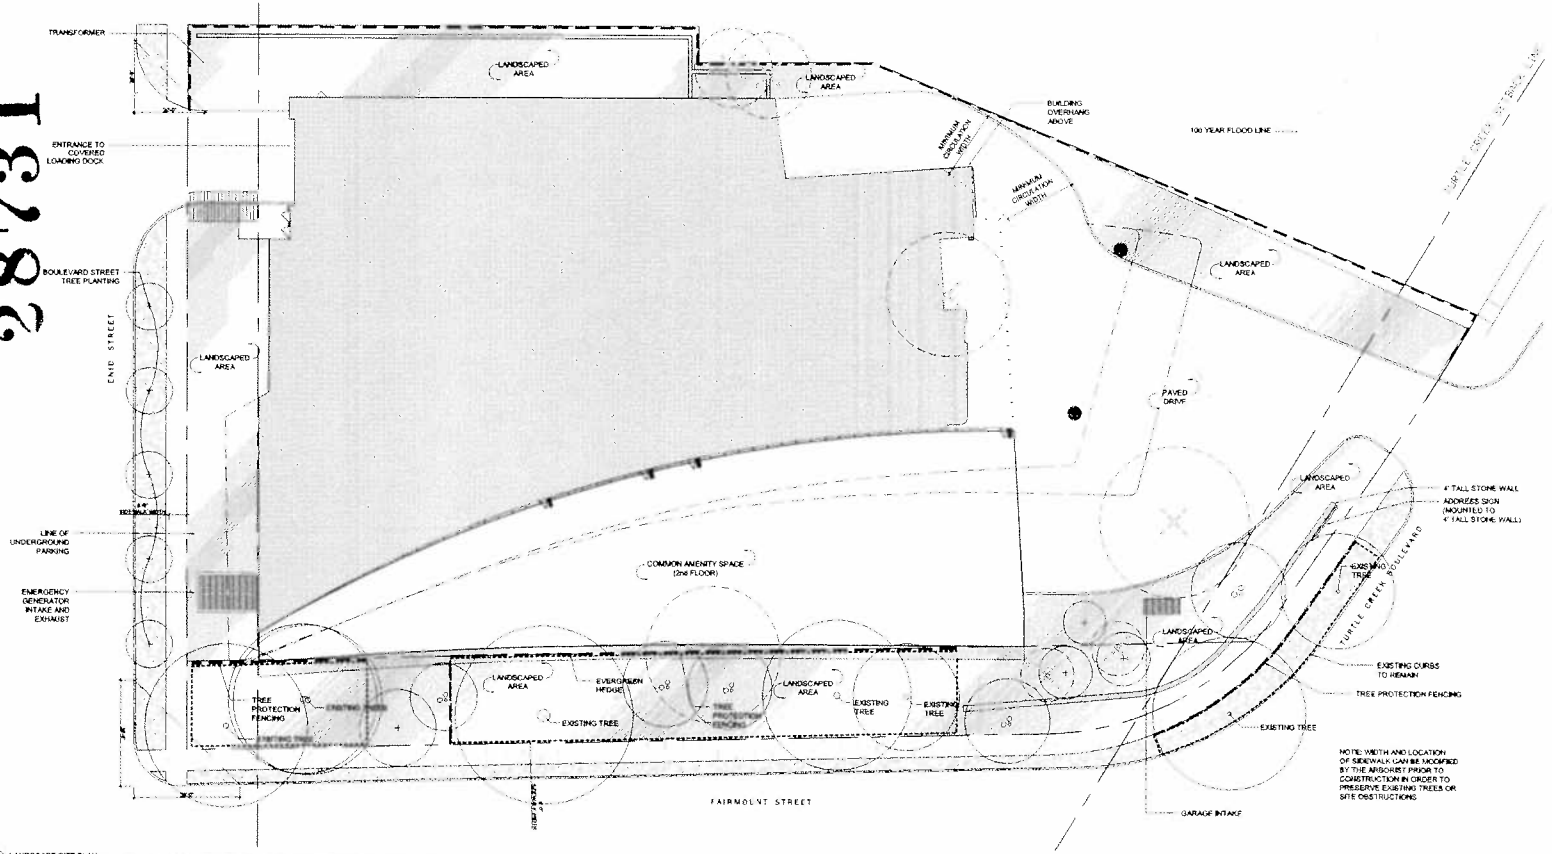

2 LANDSCAPE SITE PLAN
SCALE: 1/16" = 1'-0"

NOTES

LEGEND

- EXISTING TREE TO BE REMOVED
- EXISTING TREE TO REMAIN AND BE PROTECTED
- PROPOSED LARGE TREE (SPECIES TO BE DETERMINED)
- PROPOSED LARGE MULTI-STEM TREE (SPECIES TO BE DETERMINED)
- TREE PROTECTION FENCING
- SILT FENCING

ISSUE

Z112-153(RB)

TURTLE CREEK

LANDSCAPE PLAN

LS100