EXHIBIT 322D
19 OF 43

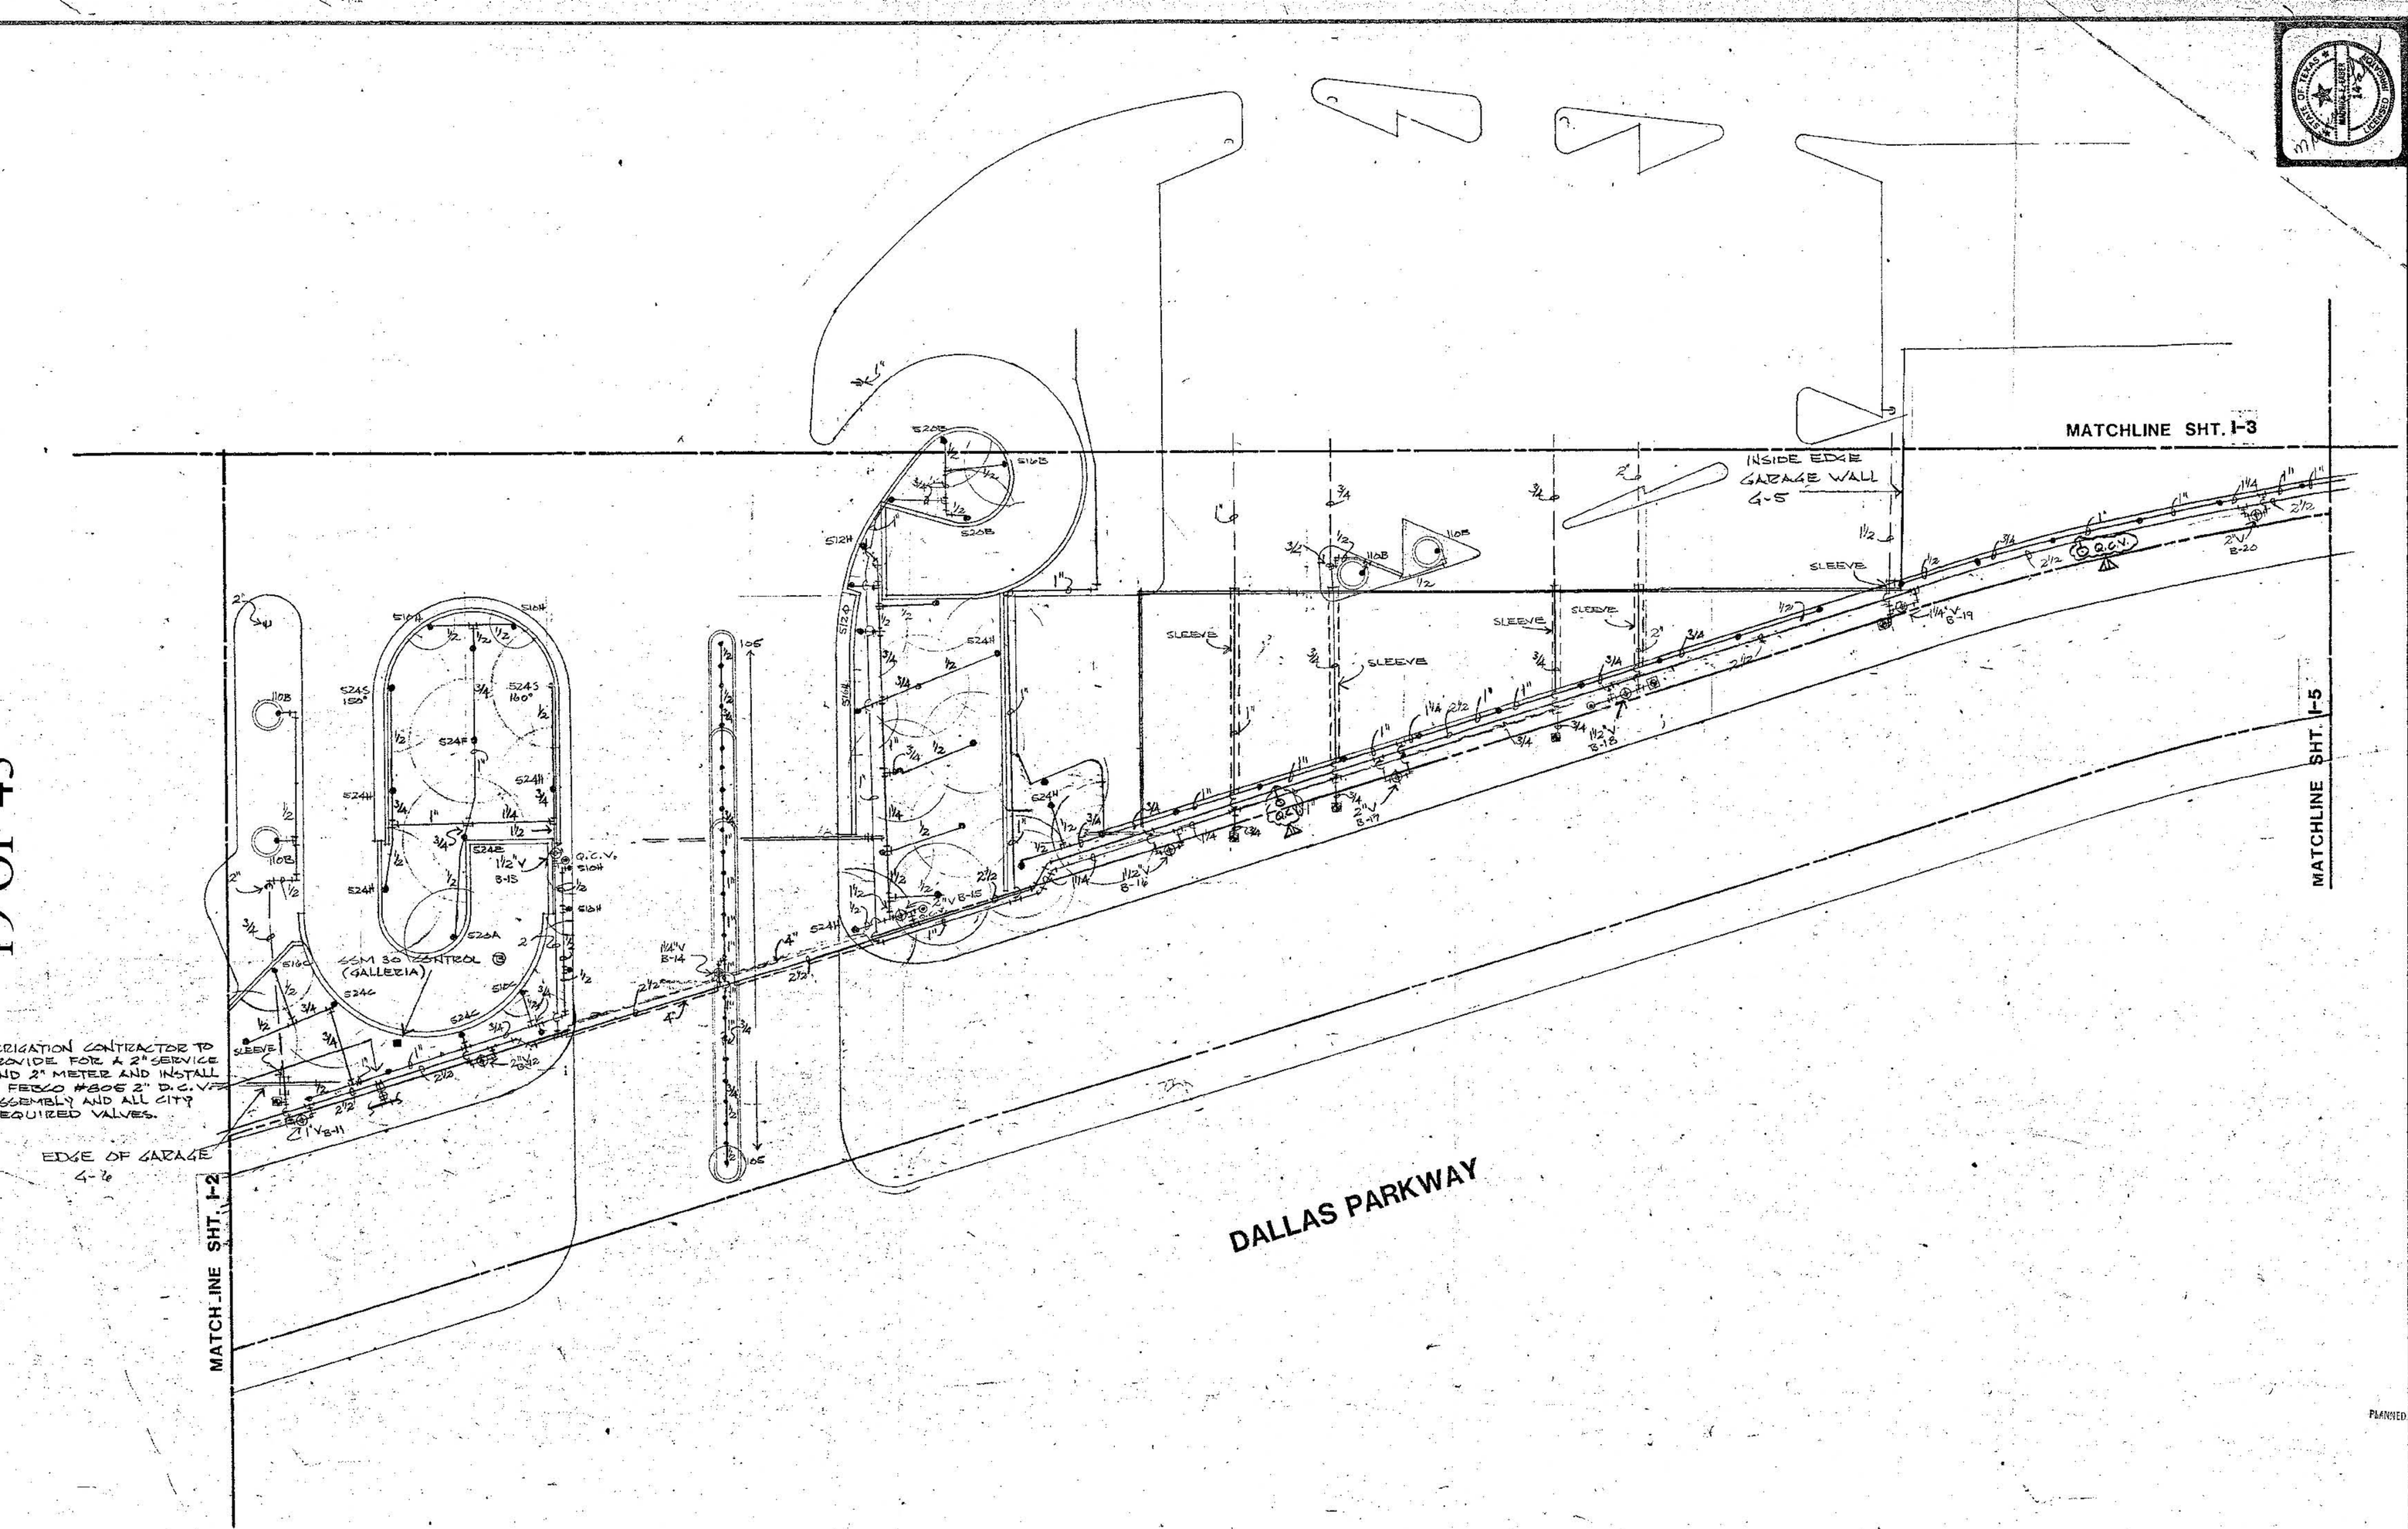

0 16 32 64

EXHIBIT D

IRRIGATION PLAN

MYRICK · NEWMAN · DAHLBERG & PARTNERS, INC.

MND

DALLAS GALLERIA
GERALD D. HINES INTERESTS

PLANNED DEVELOPMENT DISTRICT NO. 322

893248
20468
APPROVED BY
CITY COUNCIL

OCT 11 1989

City Secretary

REVISIONS
ISSUED FOR
CONSTRUCTION 10-27-89
1-17-89 Q.C.V.

JOB # 0091
DRAWN NF
APPROVED
DATE 9/1/81

SHEET I-4
OF 9