EXHIBIT 539A

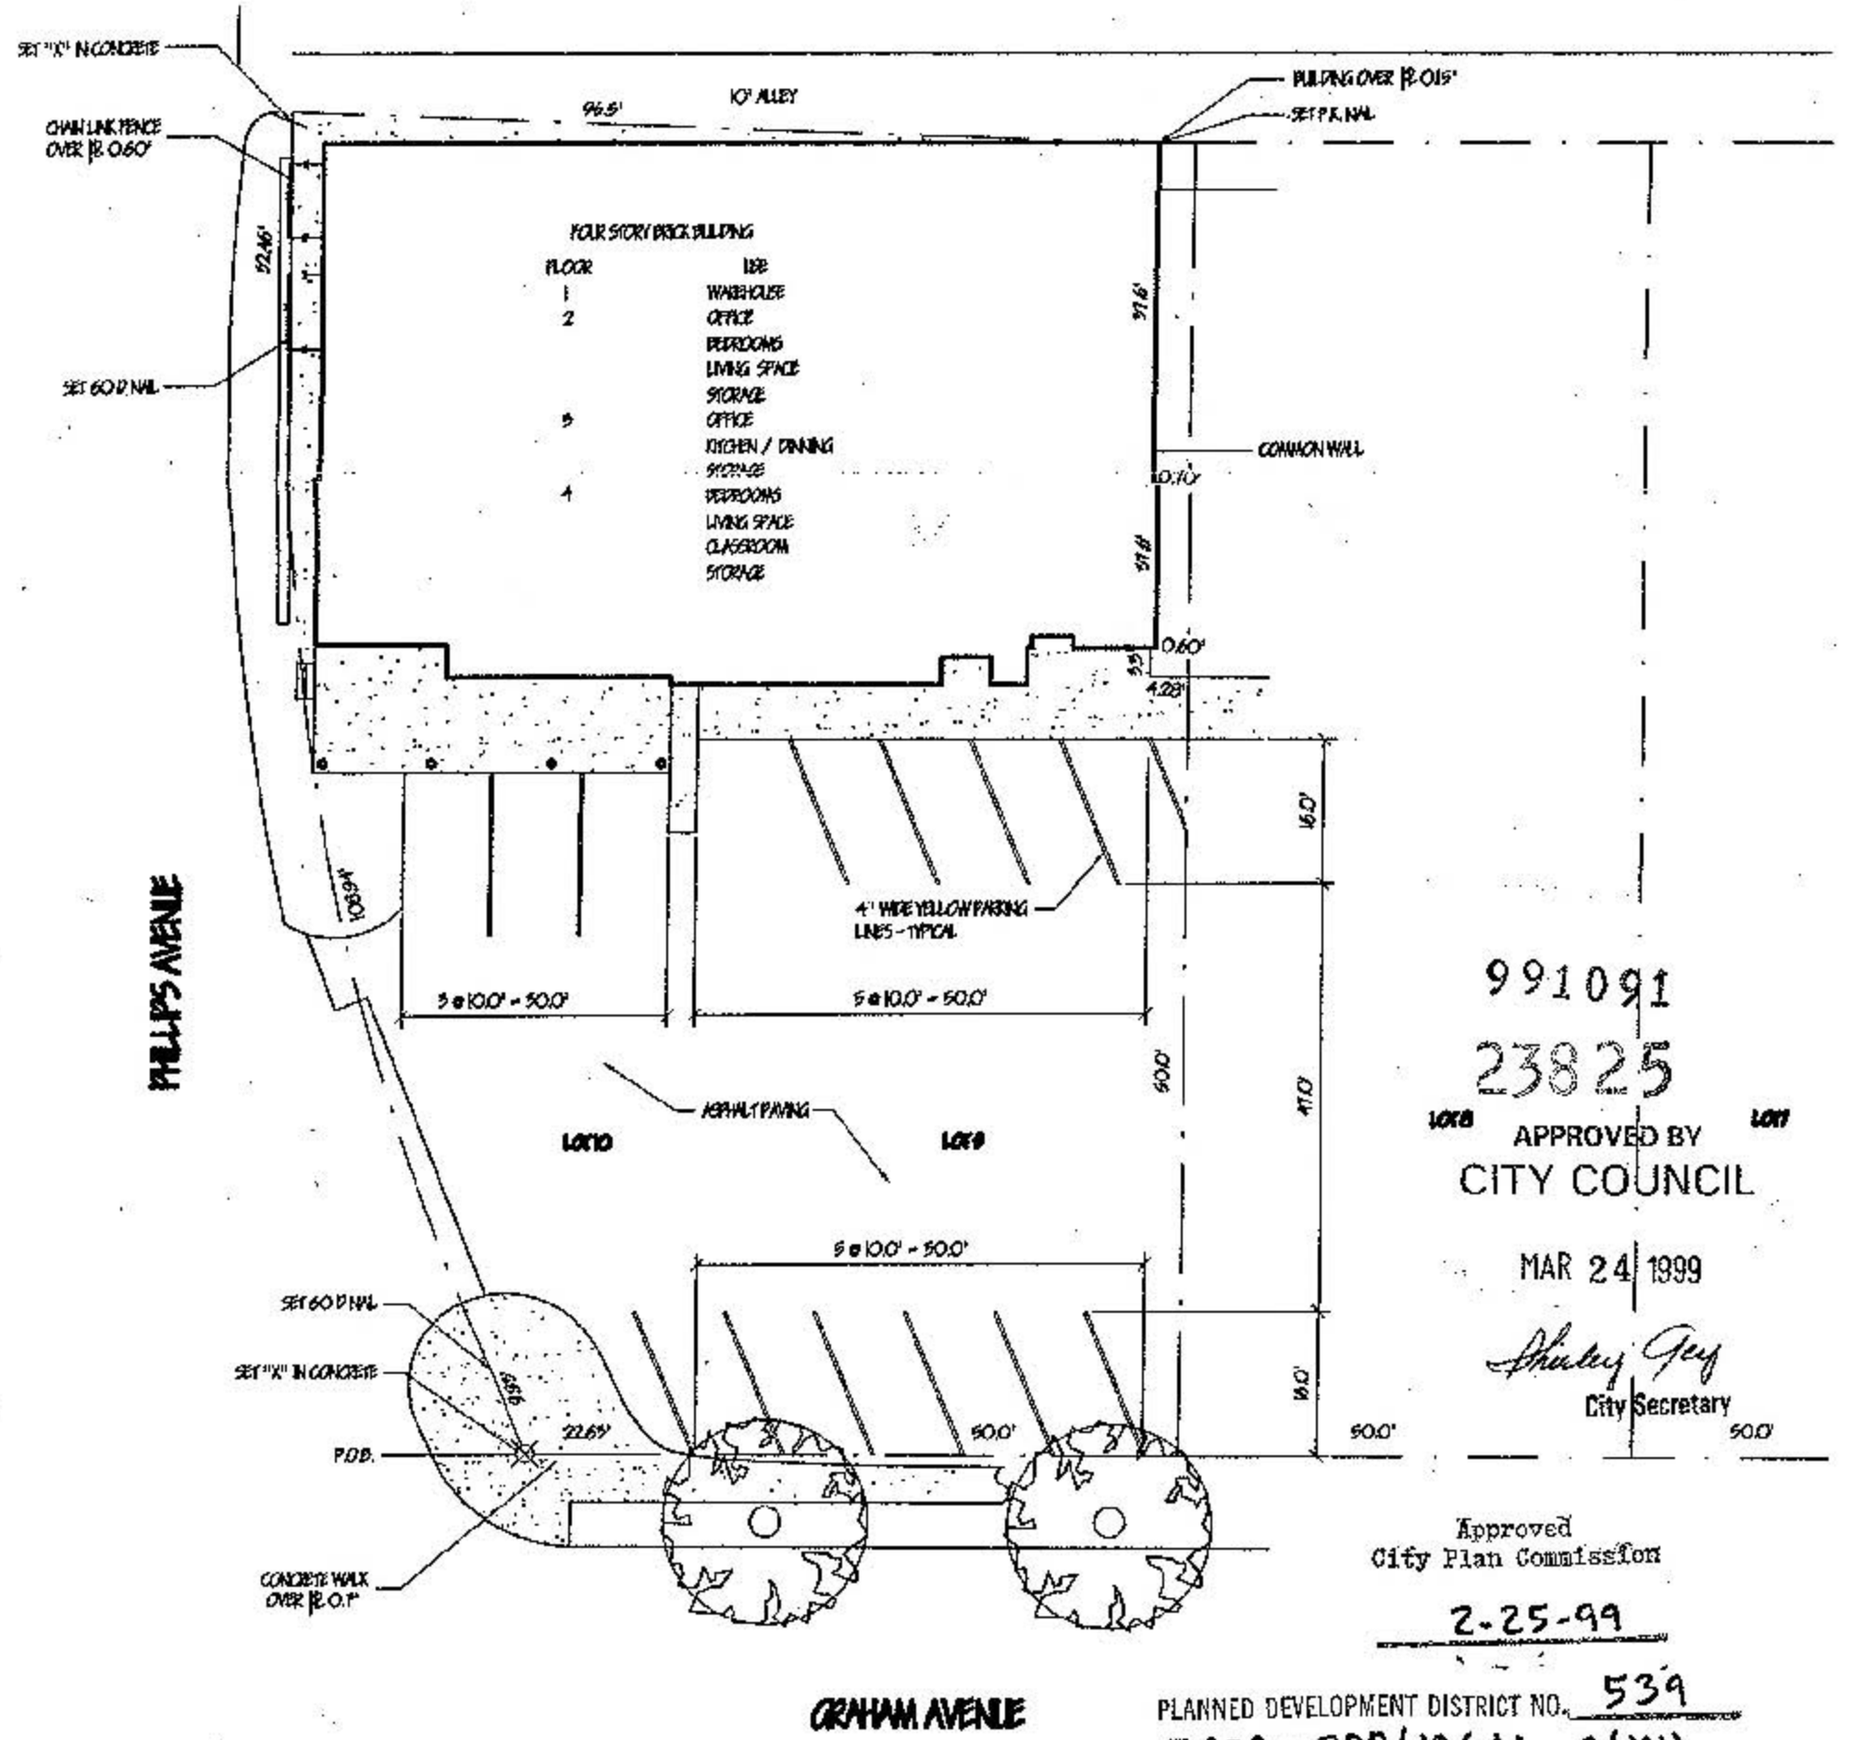

991091

23825

APPROVED BY

CITY COUNCIL

MAR 24 1999

City Secretary

Approved
City Plan Commission

2-25-99

PLANNED DEVELOPMENT DISTRICT NO. 539

Z978-308/10644-C(ML)

DEVELOPMENT PLAN