062985

Exhibit 467B

264499

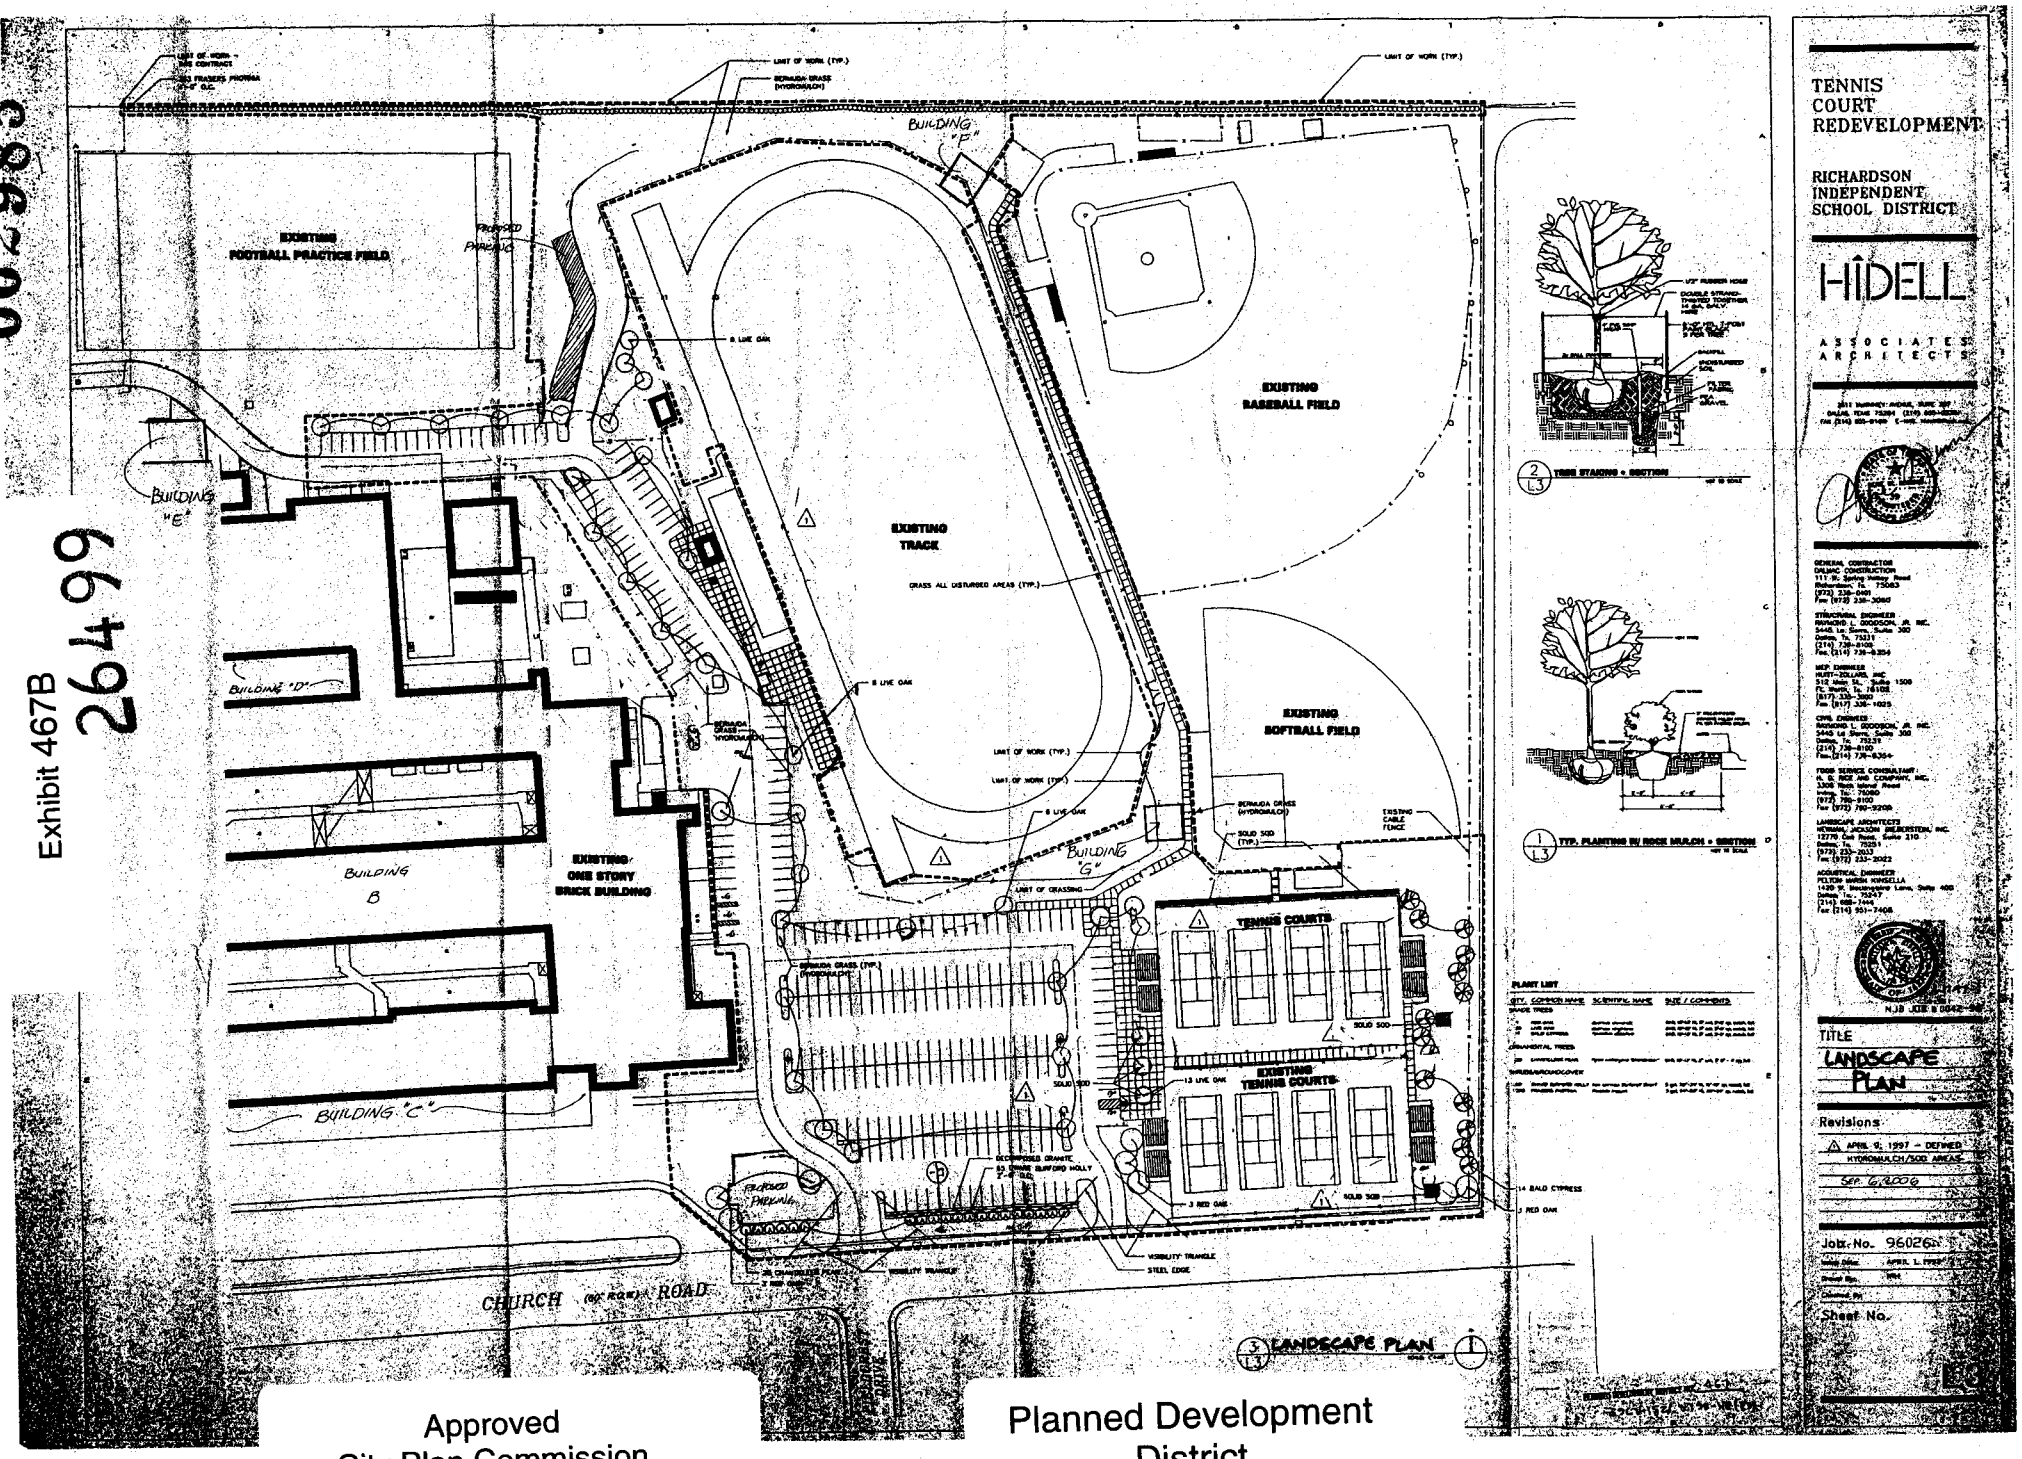


Approved
City Plan Commission
September 21, 2006

Planned Development
District
No. 467