090854

Exhibit 805A

27515

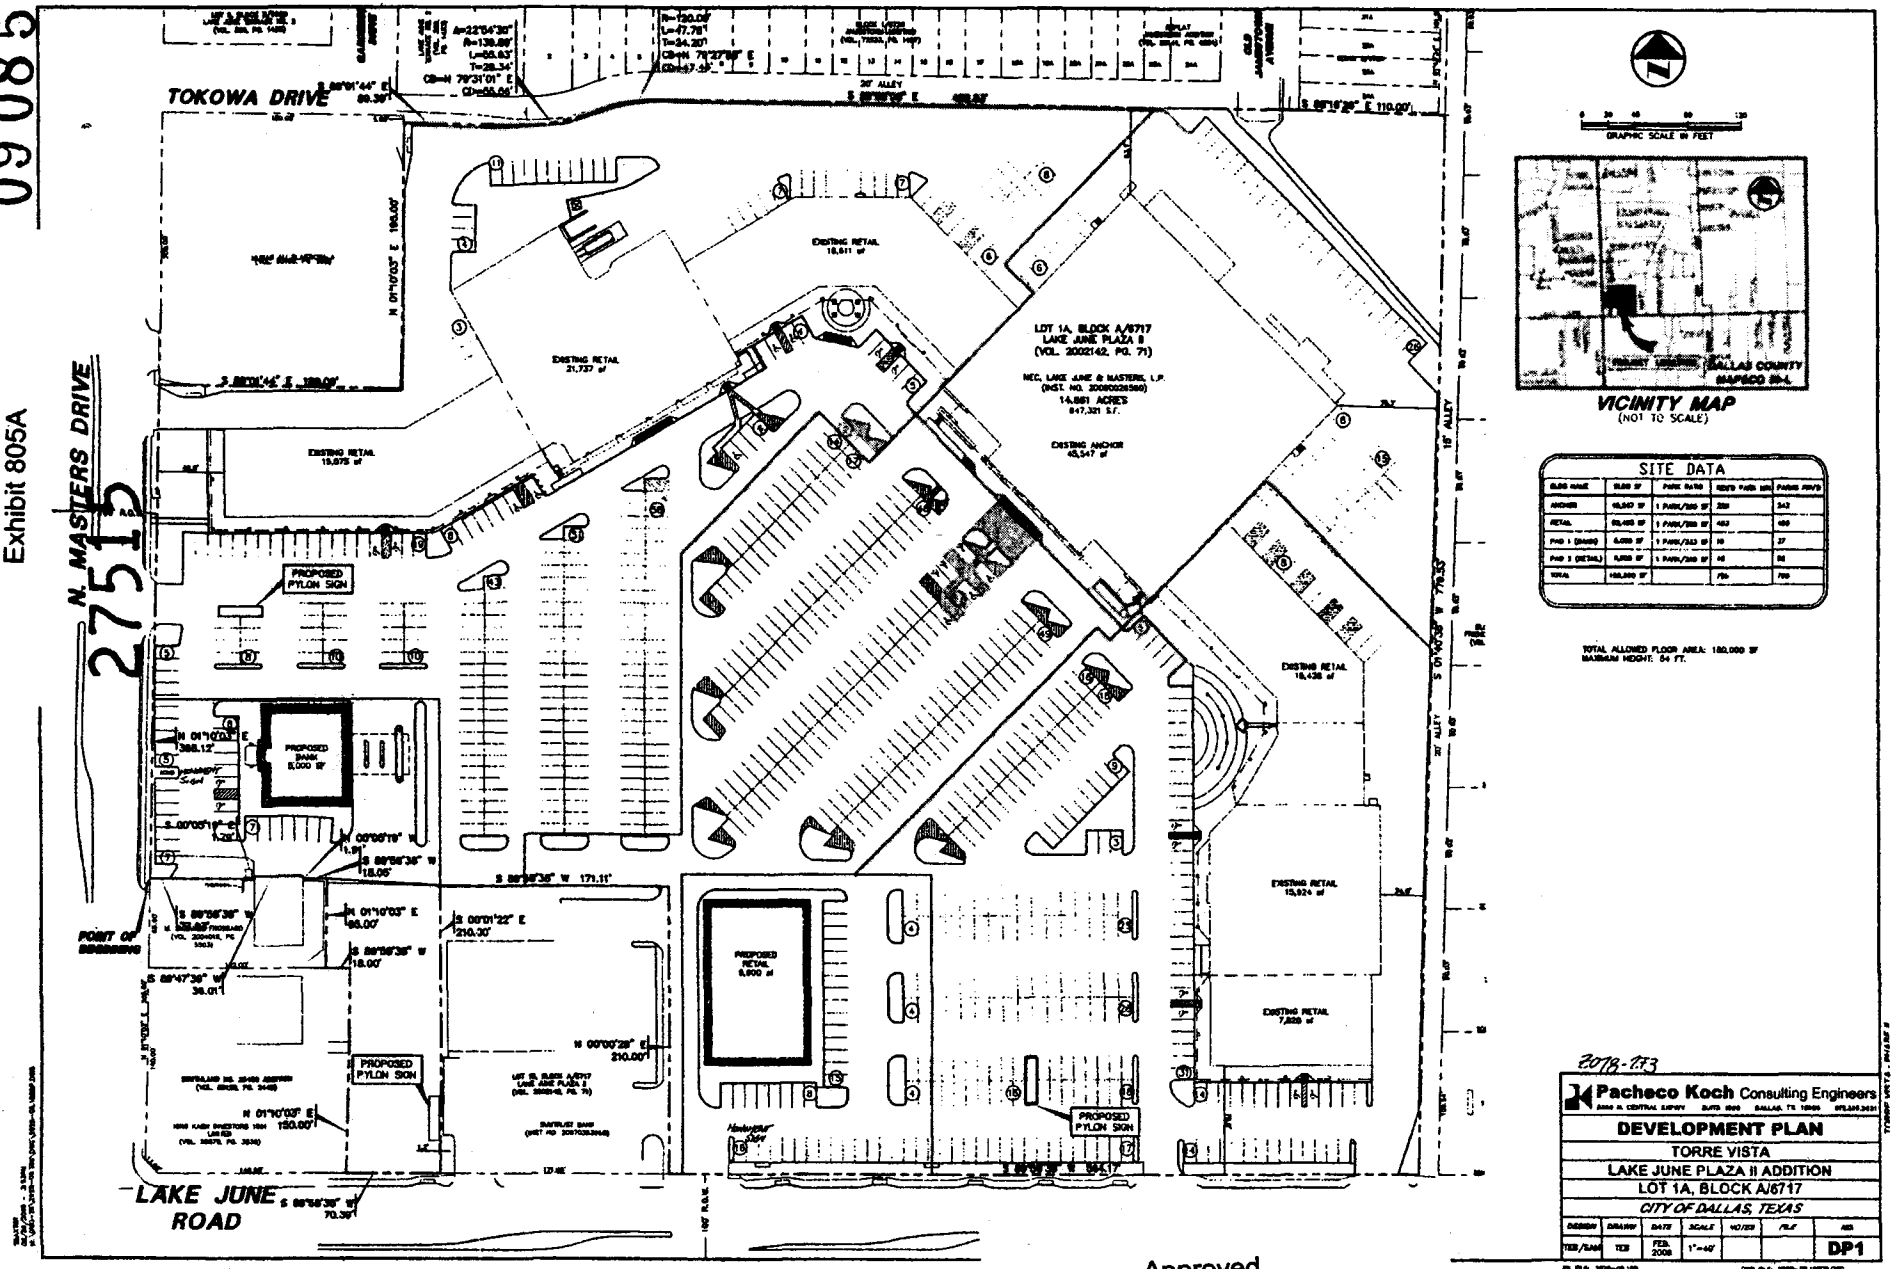

Planned Development
District No. 805

Approved
City Plan Commission
February 12, 2009