Exhibit 733A

26120

052804

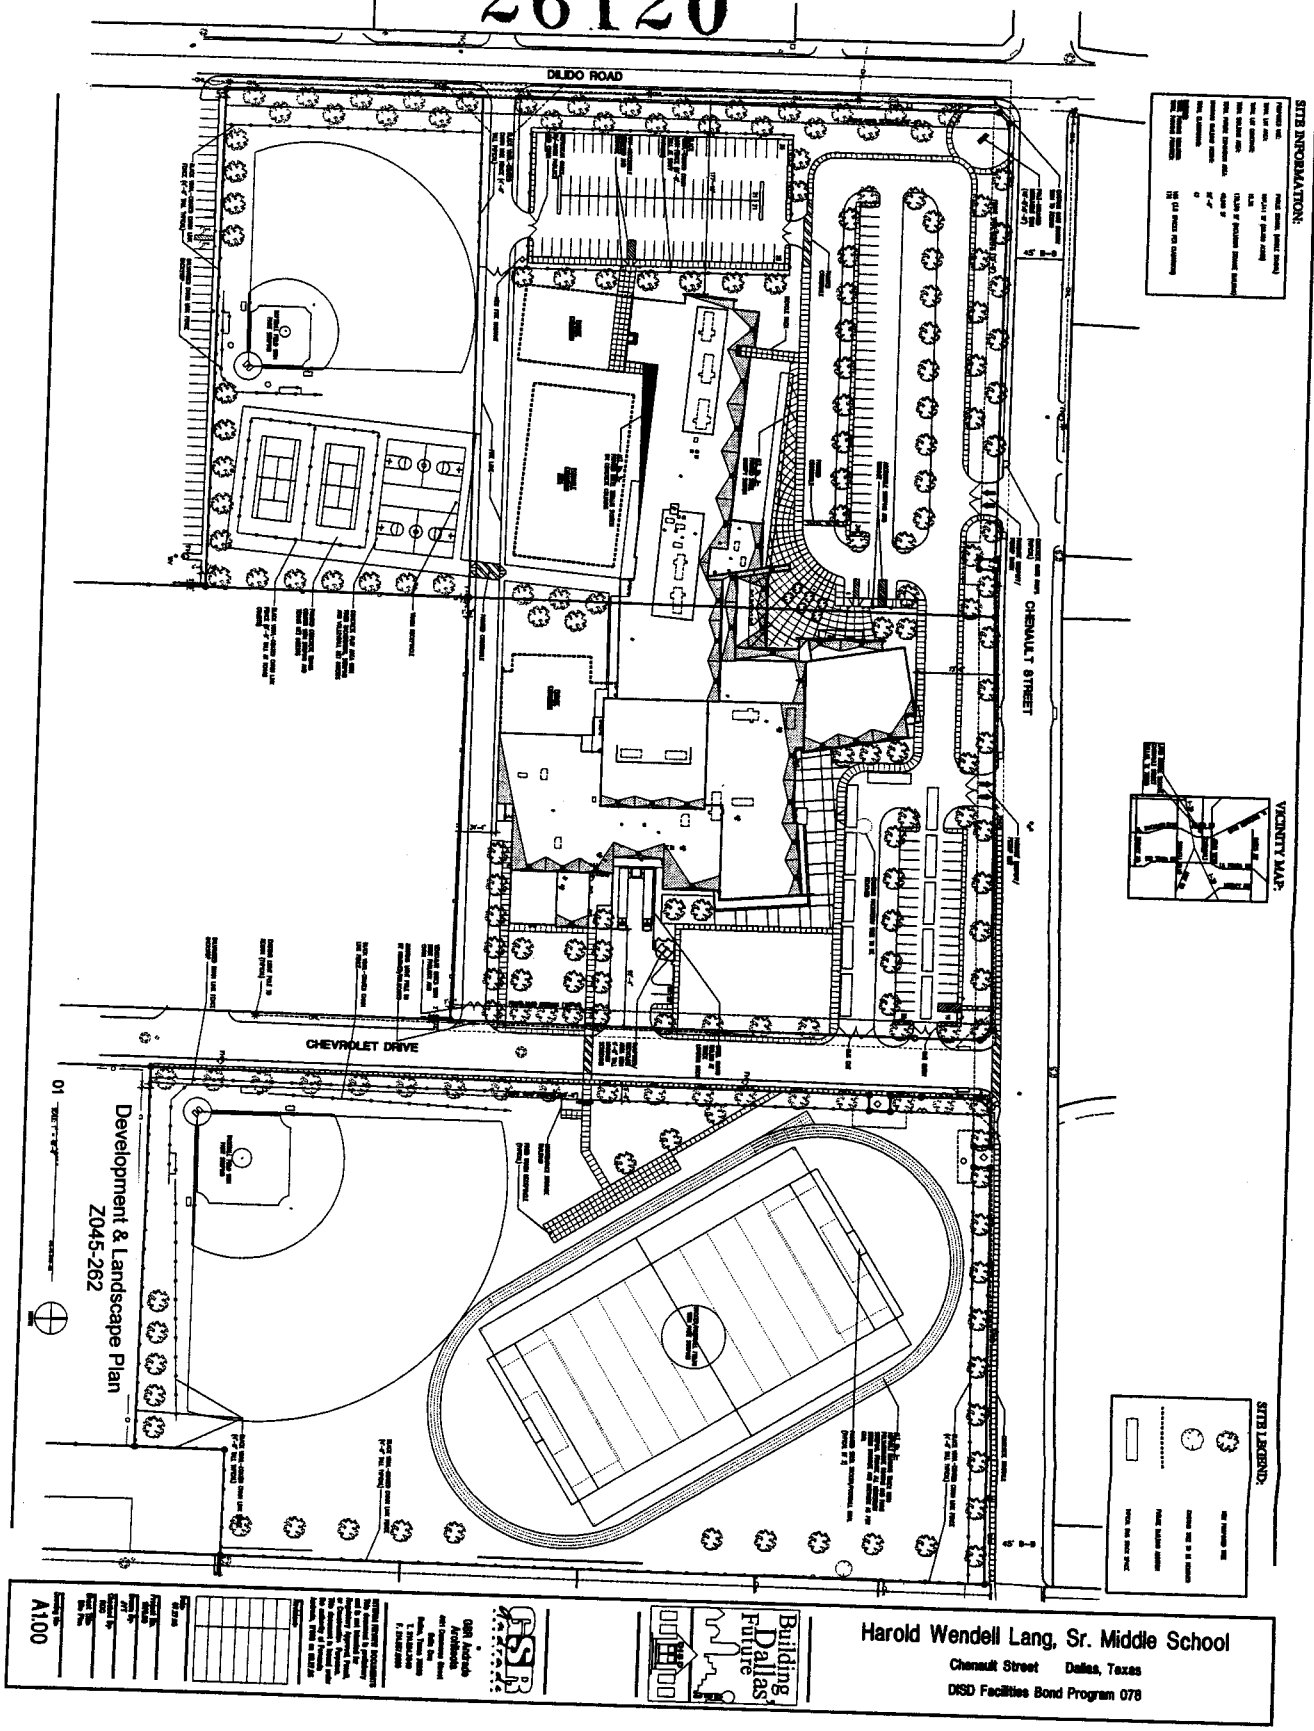

Approved
City Plan Commission

8-18-05

PLANNED DEVELOPMENT DISTRICT NO. 733