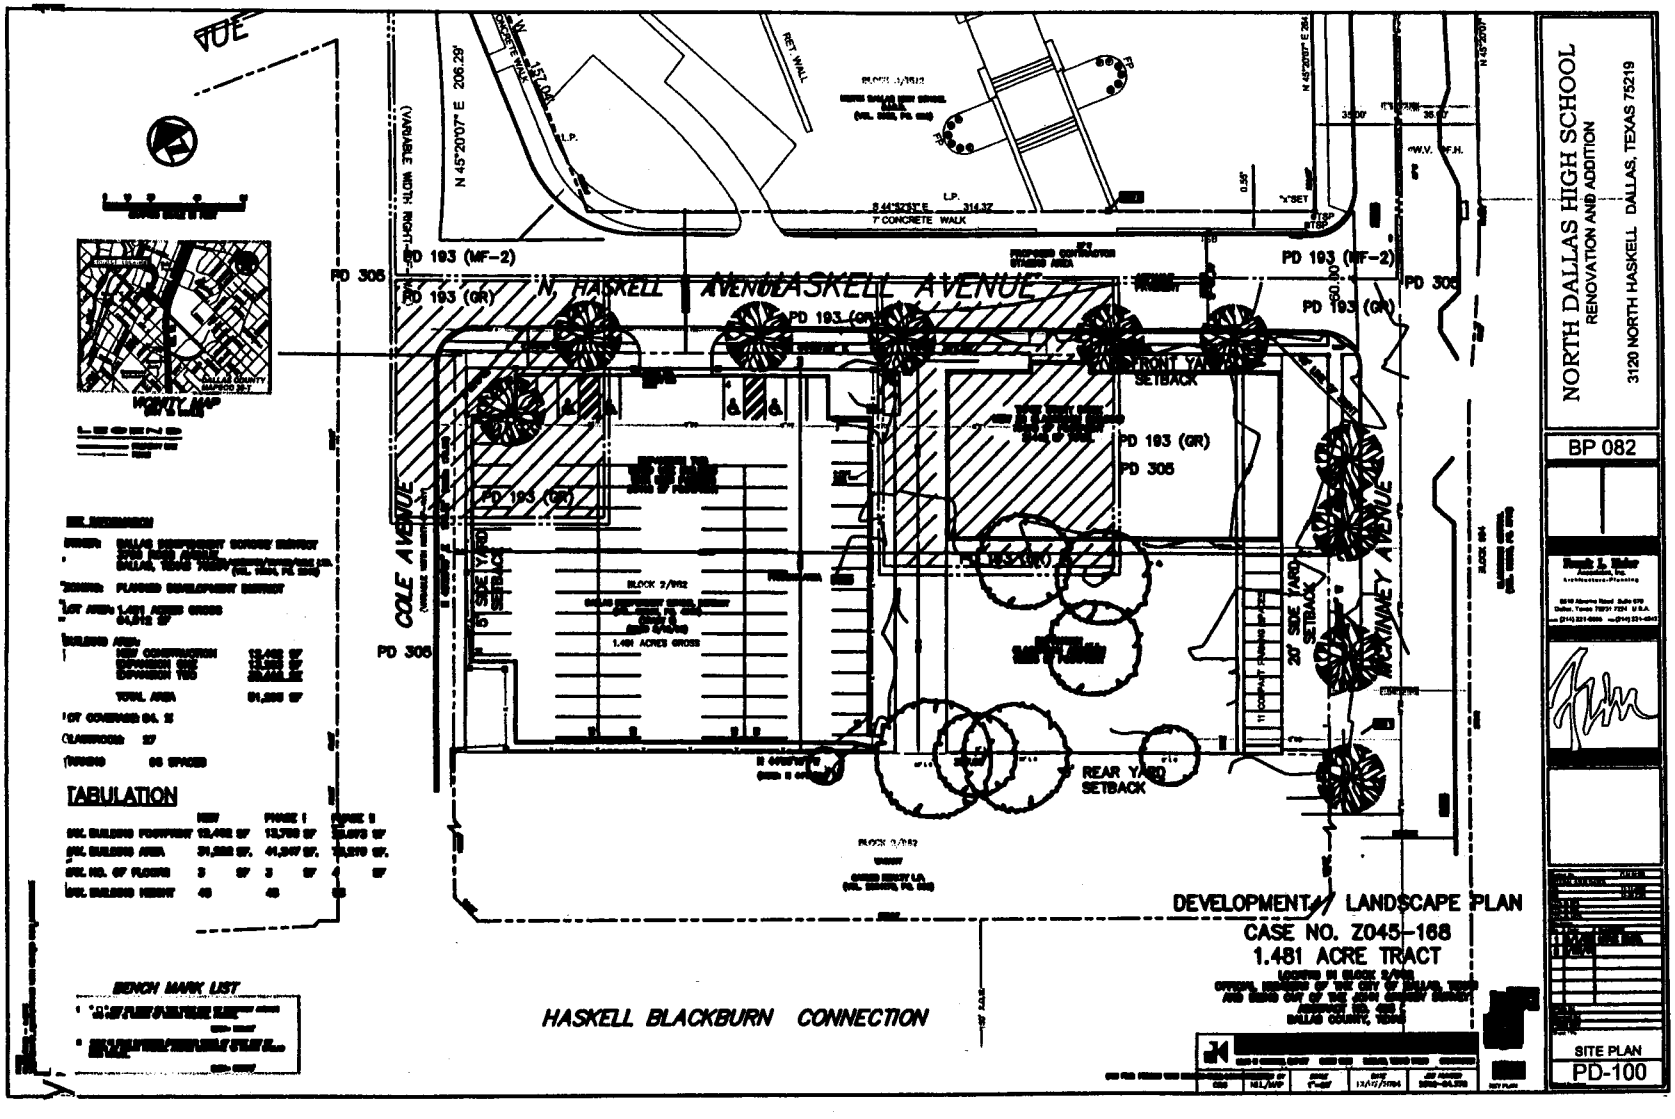

PLANNED DEVELOPMENT DISTRICT NO. 193 PDS No. 65

EXHIBIT S-65A

Approved
City Plan Commission
JULY 14, 2005

22092

052493