Exhibit 128B

060341

26232

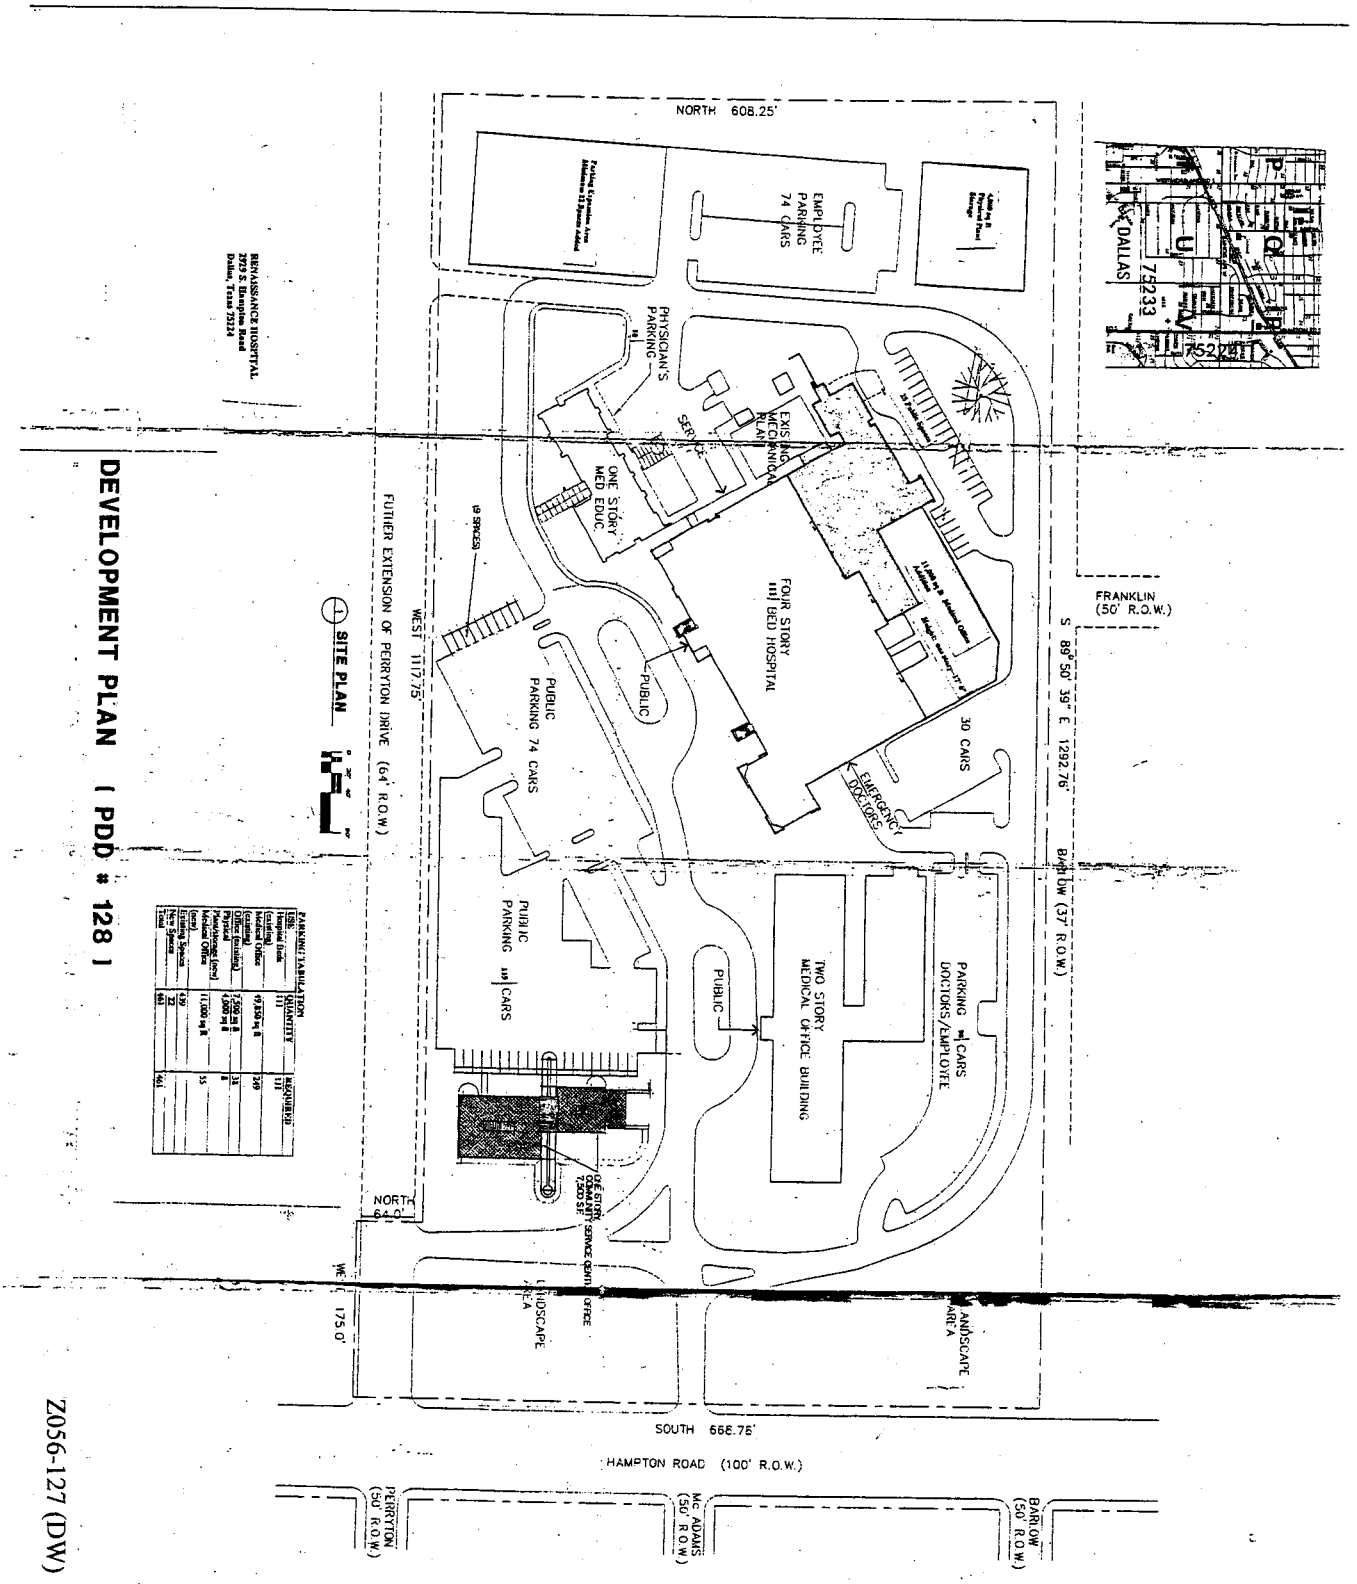

Planned Development District
No. 128

Approved
City Plan Commission
December 15, 2005