040781

25508

EXHIBIT 153B

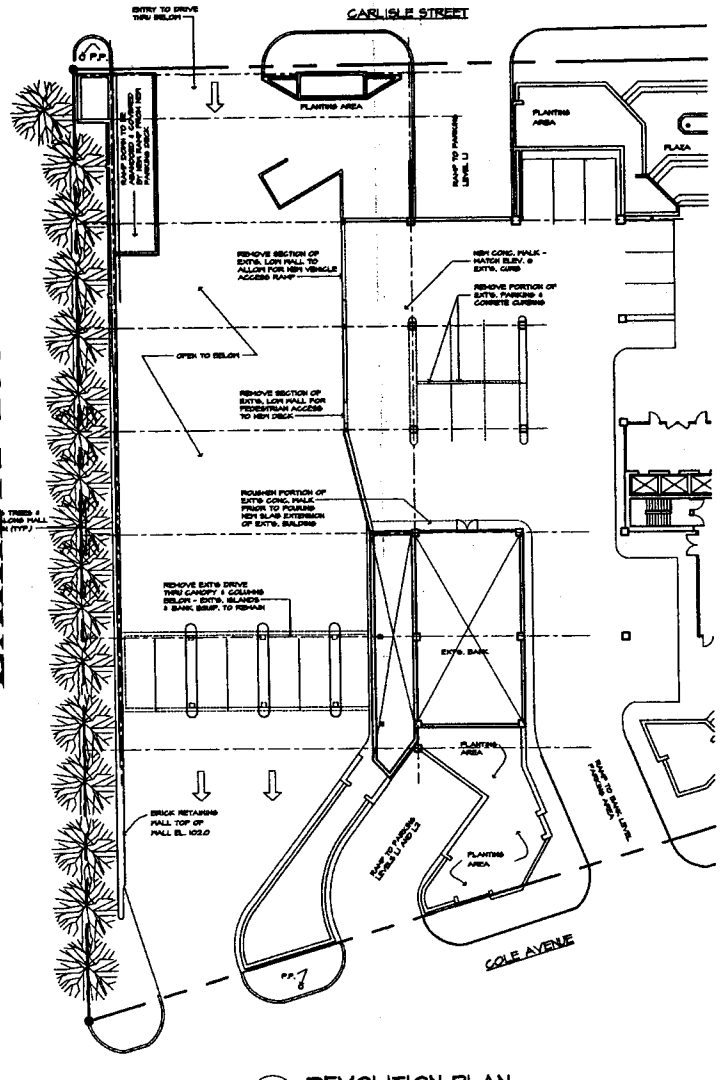

1 A1.02 DEMOLITION PLAN
BANK LEVEL SCALE: 1/16"=1'-0"

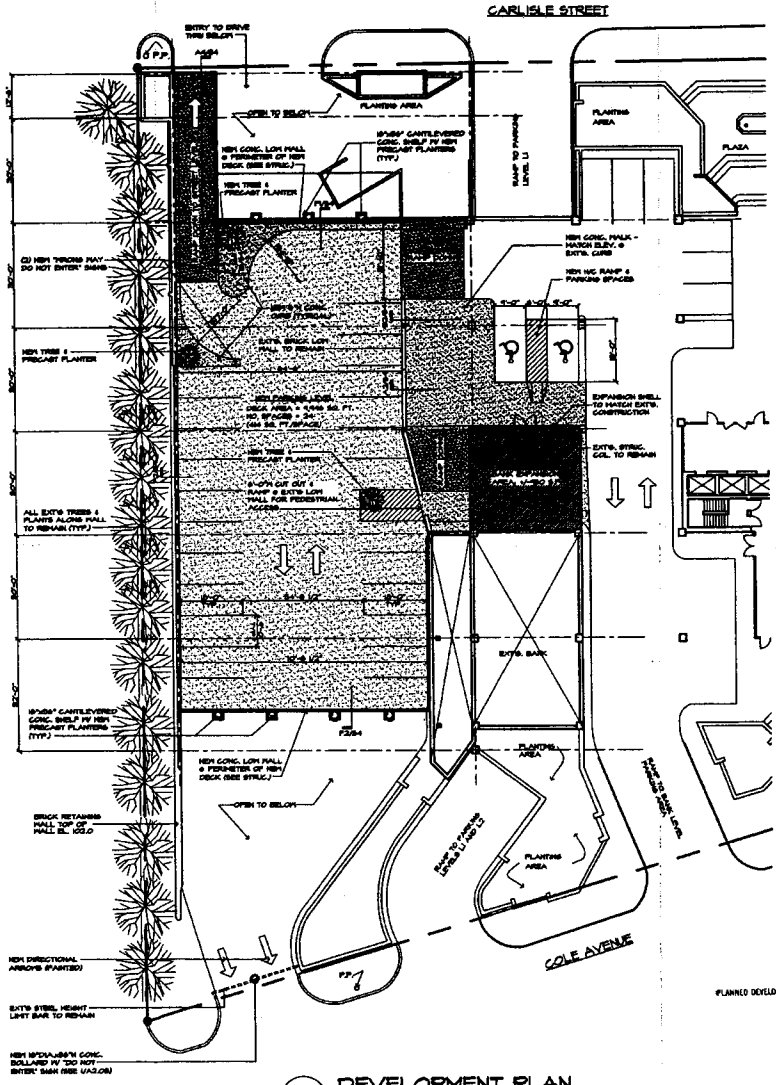

2 A1.02 DEVELOPMENT PLAN
SCALE: 1/16"=1'-0"

012822
24729
APPROVED BY
CITY COUNCIL
SEP 26 2001
City Secretary

PLANNED DEVELOPMENT DISTRICT NO. 153

Approved
City Plan Commission
8.23.2001

Z-001-220/0067-C(FD)

"PRELIMINARY"
THIS DOCUMENT IS RELEASED FOR PRICING ONLY UNDER THE AUTHORITY OF THE SAMUEL GROUP, ARCHITECTS. THIS DOCUMENT IS NOT RELEASED FOR THE PURPOSES OF PERMITTING OR CONSTRUCTION.

COPYRIGHT © 2000 THE SAMUEL GROUP, ARCHITECTS - ALL RIGHTS RESERVED

CLIENT:
Bank of America.

CORPORATE REAL ESTATE SERVICES
400 SOUTH ZANG BOULEVARD
11TH FLOOR - P.O. BOX 831000
DALLAS, TEXAS 75283-1000
TEL: (214) 944-7065
FAX: (214) 944-7017

PROJECT:

TURTLE CREEK BRANCH
BANKING CENTER

PARKING AND BRANCH EXPANSION
3400 CARLISLE STREET
DALLAS, TEXAS 75204

NO.	REVISIONS/SUBMISSIONS	DATE
1.	PLANTS/TREES	08/01/01
2.	PLANTS/TREES	08/01/01

THESE DRAWINGS AND DESIGN ARE THE SOLE PROPERTY OF THE SAMUEL GROUP, ARCHITECTS AND ARE PROTECTED BY UNITED STATES AND INTERNATIONAL LAW. COPIES OF DRAWINGS AND SPECIFICATIONS ARE ISSUED AS INSTRUMENTS OF SERVICE OF THE ARCHITECT AND SHALL NOT BE COPIED WHOLLY OR PARTIALLY BY ANY MEANS, INCLUDING BUT NOT LIMITED TO, HAND OR ELECTRONIC REPRODUCTION METHODS WITHOUT THE EXPRESS WRITTEN APPROVAL OF THE SAMUEL GROUP, ARCHITECTS. VIOLATORS WILL BE PROSECUTED TO THE FULLEST EXTENT OF THE LAW.

SEAL SEAL

The Samuel Group

ARCHITECTURE ■ PLANNING ■ INTERIORS

2906 MAPLE AVENUE
SUITE 202
DALLAS, TEXAS 75201
TEL: (214)922-8012
FAX: (214)922-9689

DRAWING TITLE:

DEVELOPMENT PLAN

DWN BY B.S.S. CKD BY B.S.S.
PROJ. NO. 0018194
CADD FILE 2194A102 DATE ISSUED 11/30/00

SHEET NUMBER:
A1.02
2 OF 9 SHEETS