142155

29575

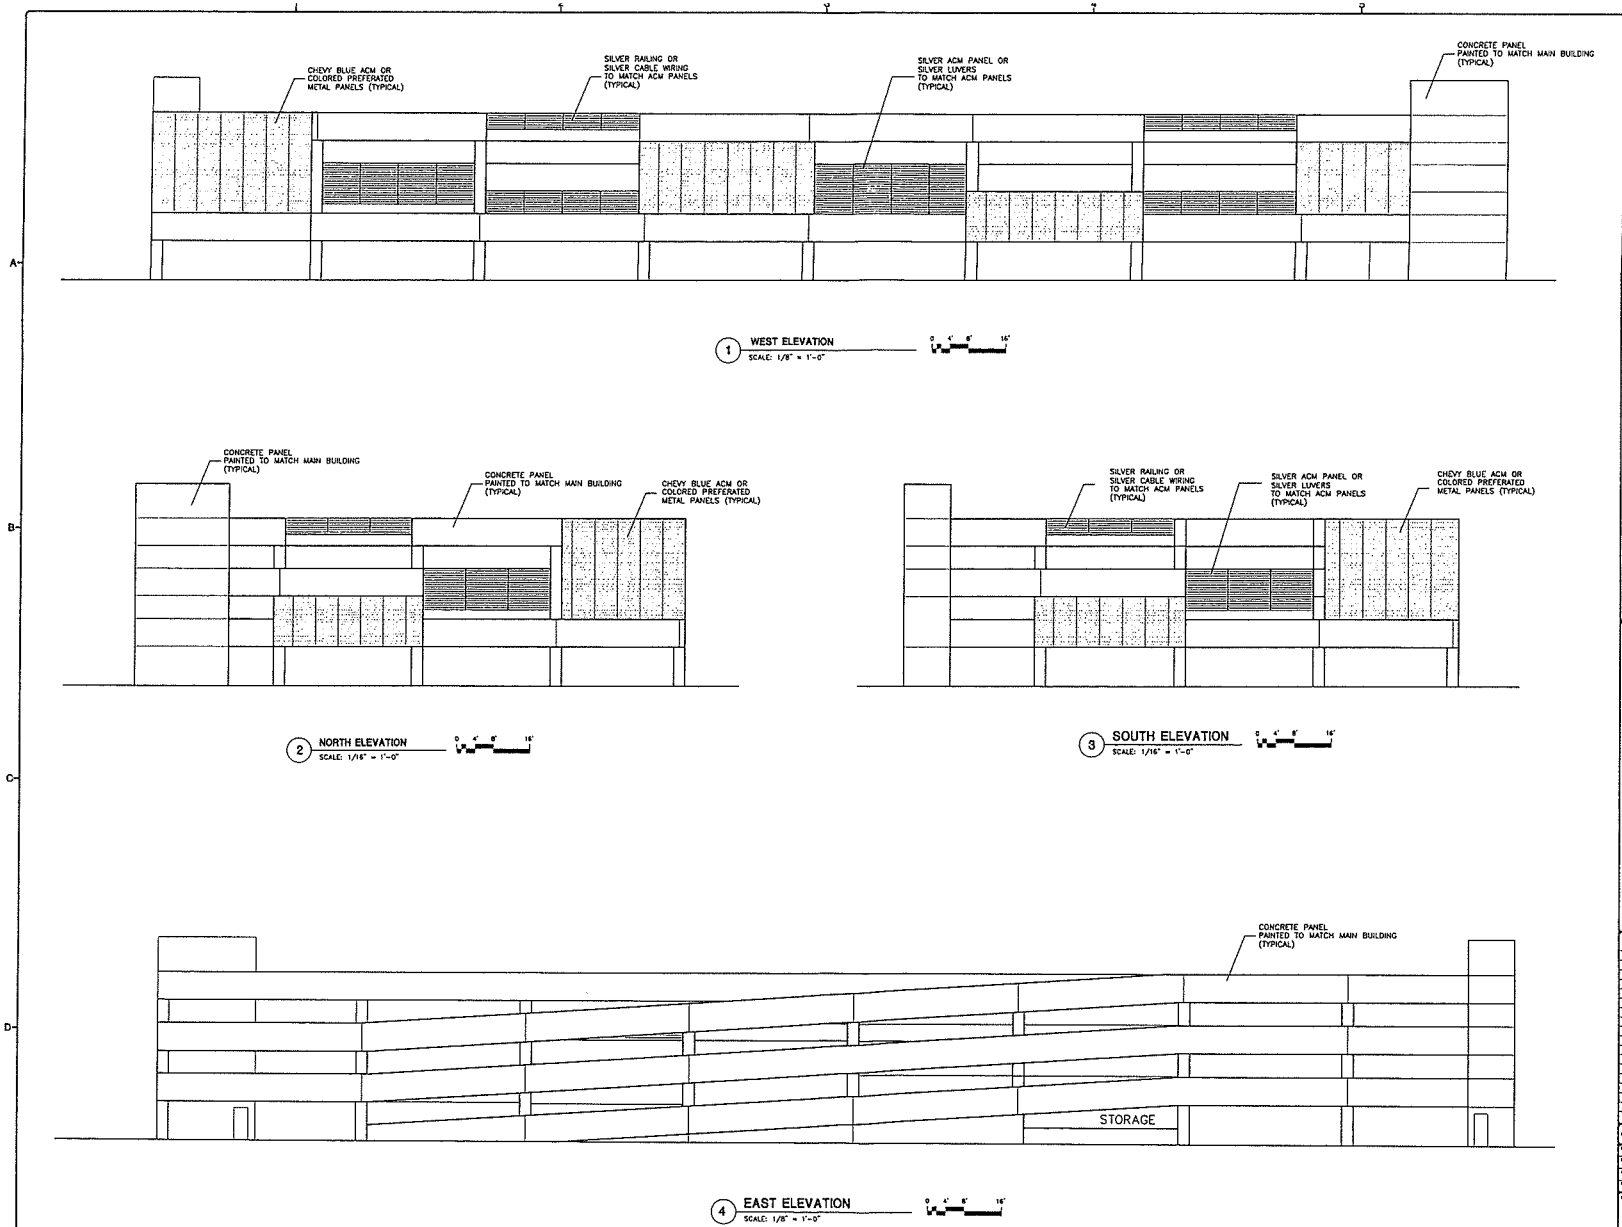

Elevations Plan
Exhibit 433B
Planned Development No. 433

Approved
City Plan Commission
November 6, 2014