Exhibit 44E

27472

090329

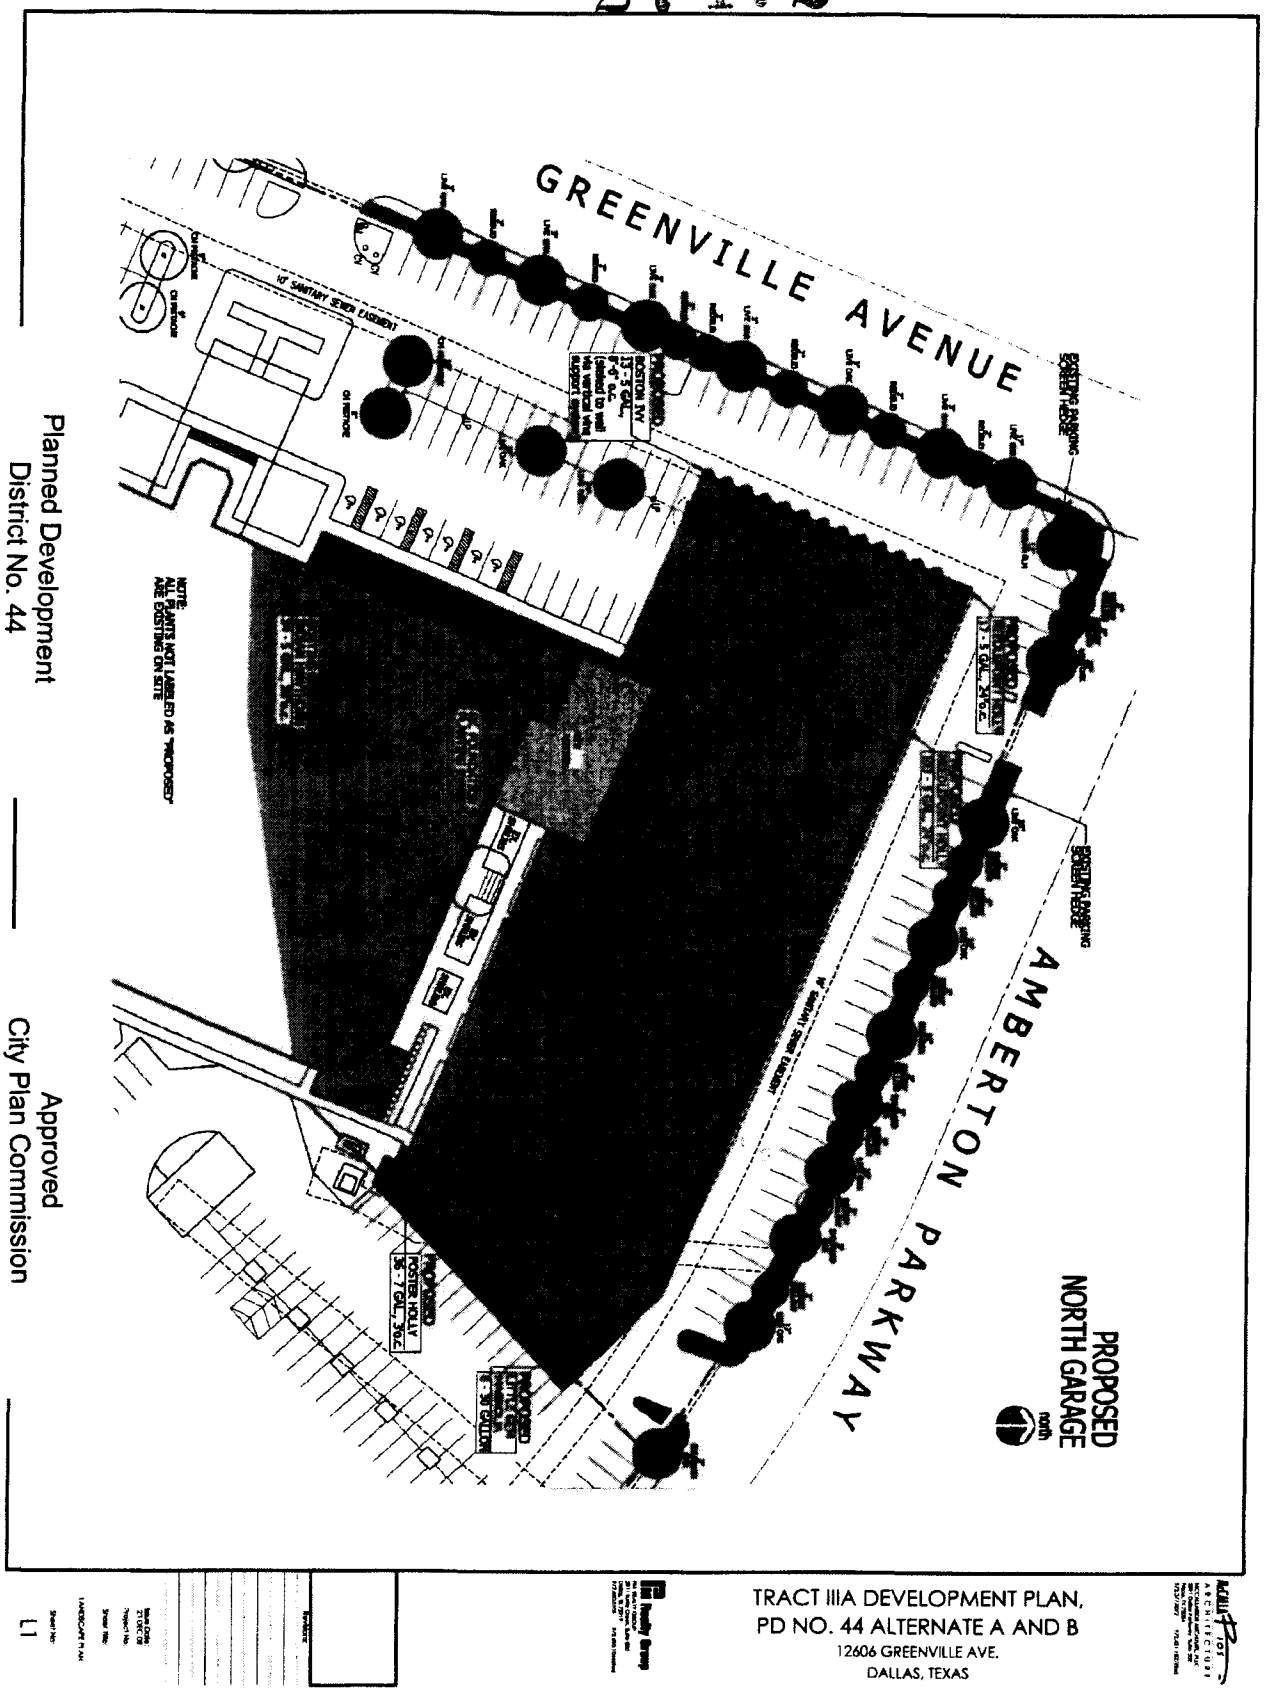

Planned Development
District No. 44

Approved
City Plan Commission
December 18, 2008

TRACT IIIA DEVELOPMENT PLAN,
PD NO. 44 ALTERNATE A AND B
12606 GREENVILLE AVE.
DALLAS, TEXAS

L1