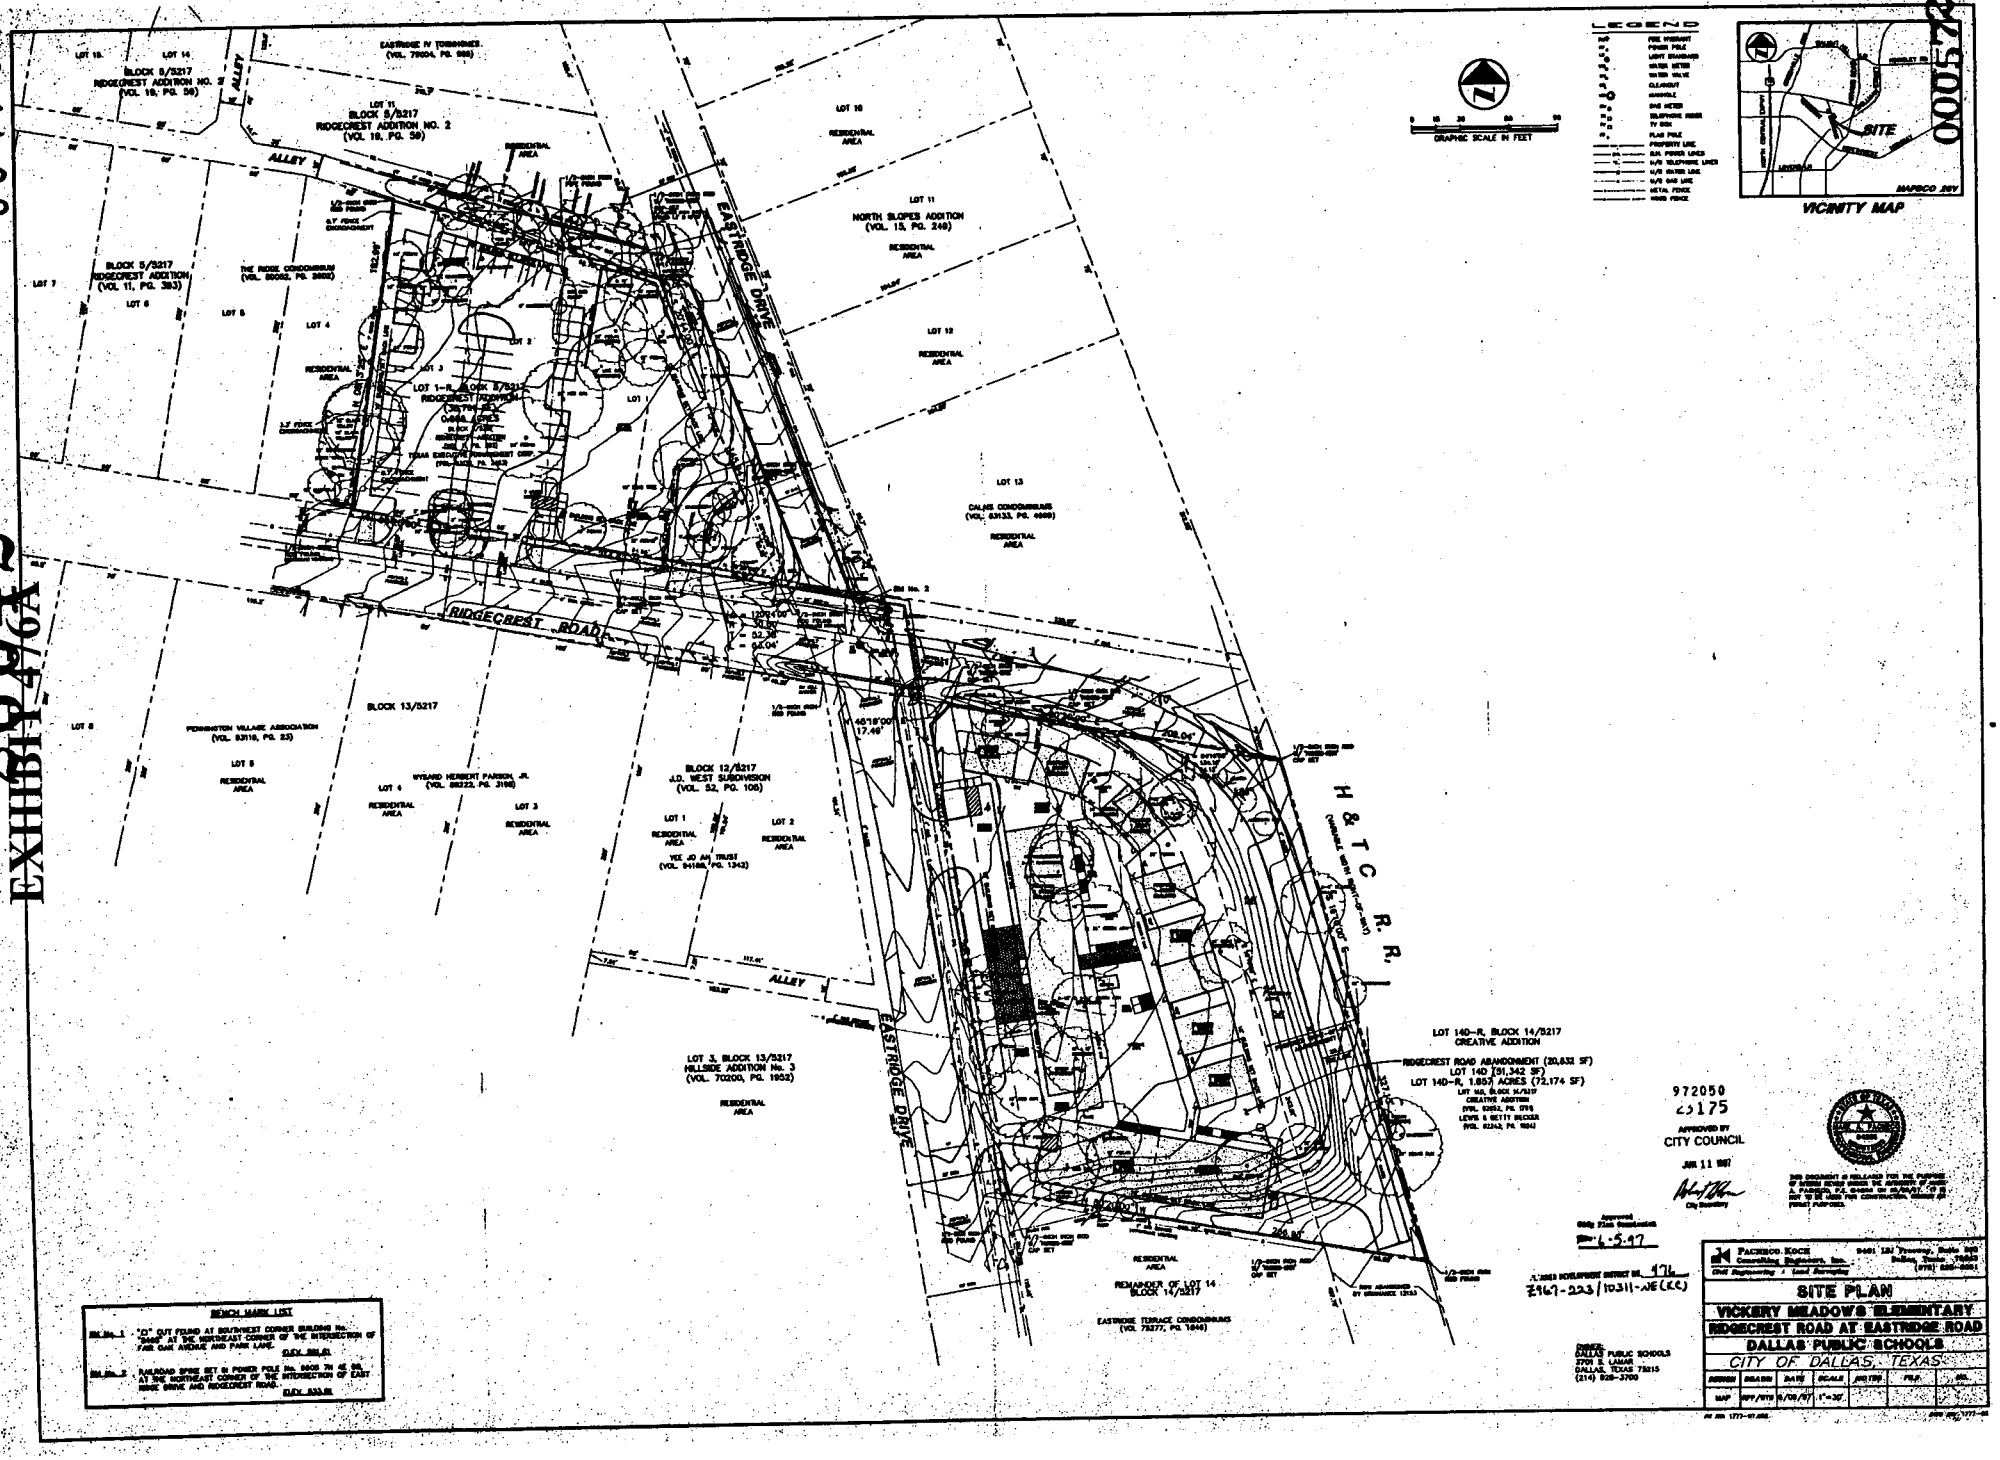
EXHIBIT A
26042
05 19 68
972050
00500
LEGEND
VICINITY MAP
SITE
MAPSCO 34Y
GRAPHIC SCALE IN FEET
RIDGECREST ROAD
EASTRIDGE DRIVE
ALLEY
H & T C R. R.
BLOCK 5/5217
RIDGECREST ADDITION NO. 2
(VOL. 19, PG. 56)
BLOCK 5/5217
RIDGECREST ADDITION
(VOL. 11, PG. 383)
THE RIDGE CONDOMINIUM
(VOL. 80082, PG. 3800)
EASTRIDGE IV TOWNHOMES
(VOL. 79004, PG. 988)
NORTH SLOPES ADDITION
(VOL. 15, PG. 249)
CALNS CONDOMINIUMS
(VOL. 83133, PG. 4668)
PENNINGTON VILLAGE ASSOCIATION
(VOL. 83118, PG. 23)
WYRAND HERBERT PARSON, JR.
(VOL. 88222, PG. 3198)
BLOCK 12/5217
J.D. WEST SUBDIVISION
(VOL. 52, PG. 106)
VE JO AN TRUST
(VOL. 94188, PG. 1343)
LOT 3, BLOCK 13/5217
HILLSIDE ADDITION No. 3
(VOL. 70200, PG. 1952)
EASTRIDGE TERRACE CONDOMINIUMS
(VOL. 79277, PG. 1646)
BLOCK 13/5217
LOT 140-R, BLOCK 14/5217
CREATIVE ADDITION
RIDGECREST ROAD ABANDONMENT (20,832 SF)
LOT 140 (91,342 SF)
LOT 140-R, 1.857 ACRES (72,174 SF)
BENCH MARK LIST
APPROVED BY
CITY COUNCIL
JUN 11 1997
6-5-97
Z967-223/10311-NE(CC)
DALLAS PUBLIC SCHOOLS
3700 S. LAMAR
DALLAS, TEXAS 75215
(214) 928-3700
PACHECO KOCH
Consulting Engineers, Inc.
SITE PLAN
VICKERY MEADOW ELEMENTARY
RIDGECREST ROAD AT EASTRIDGE ROAD
DALLAS PUBLIC SCHOOLS
CITY OF DALLAS, TEXAS
SCALE
1"=30'