EXHIBIT 546A

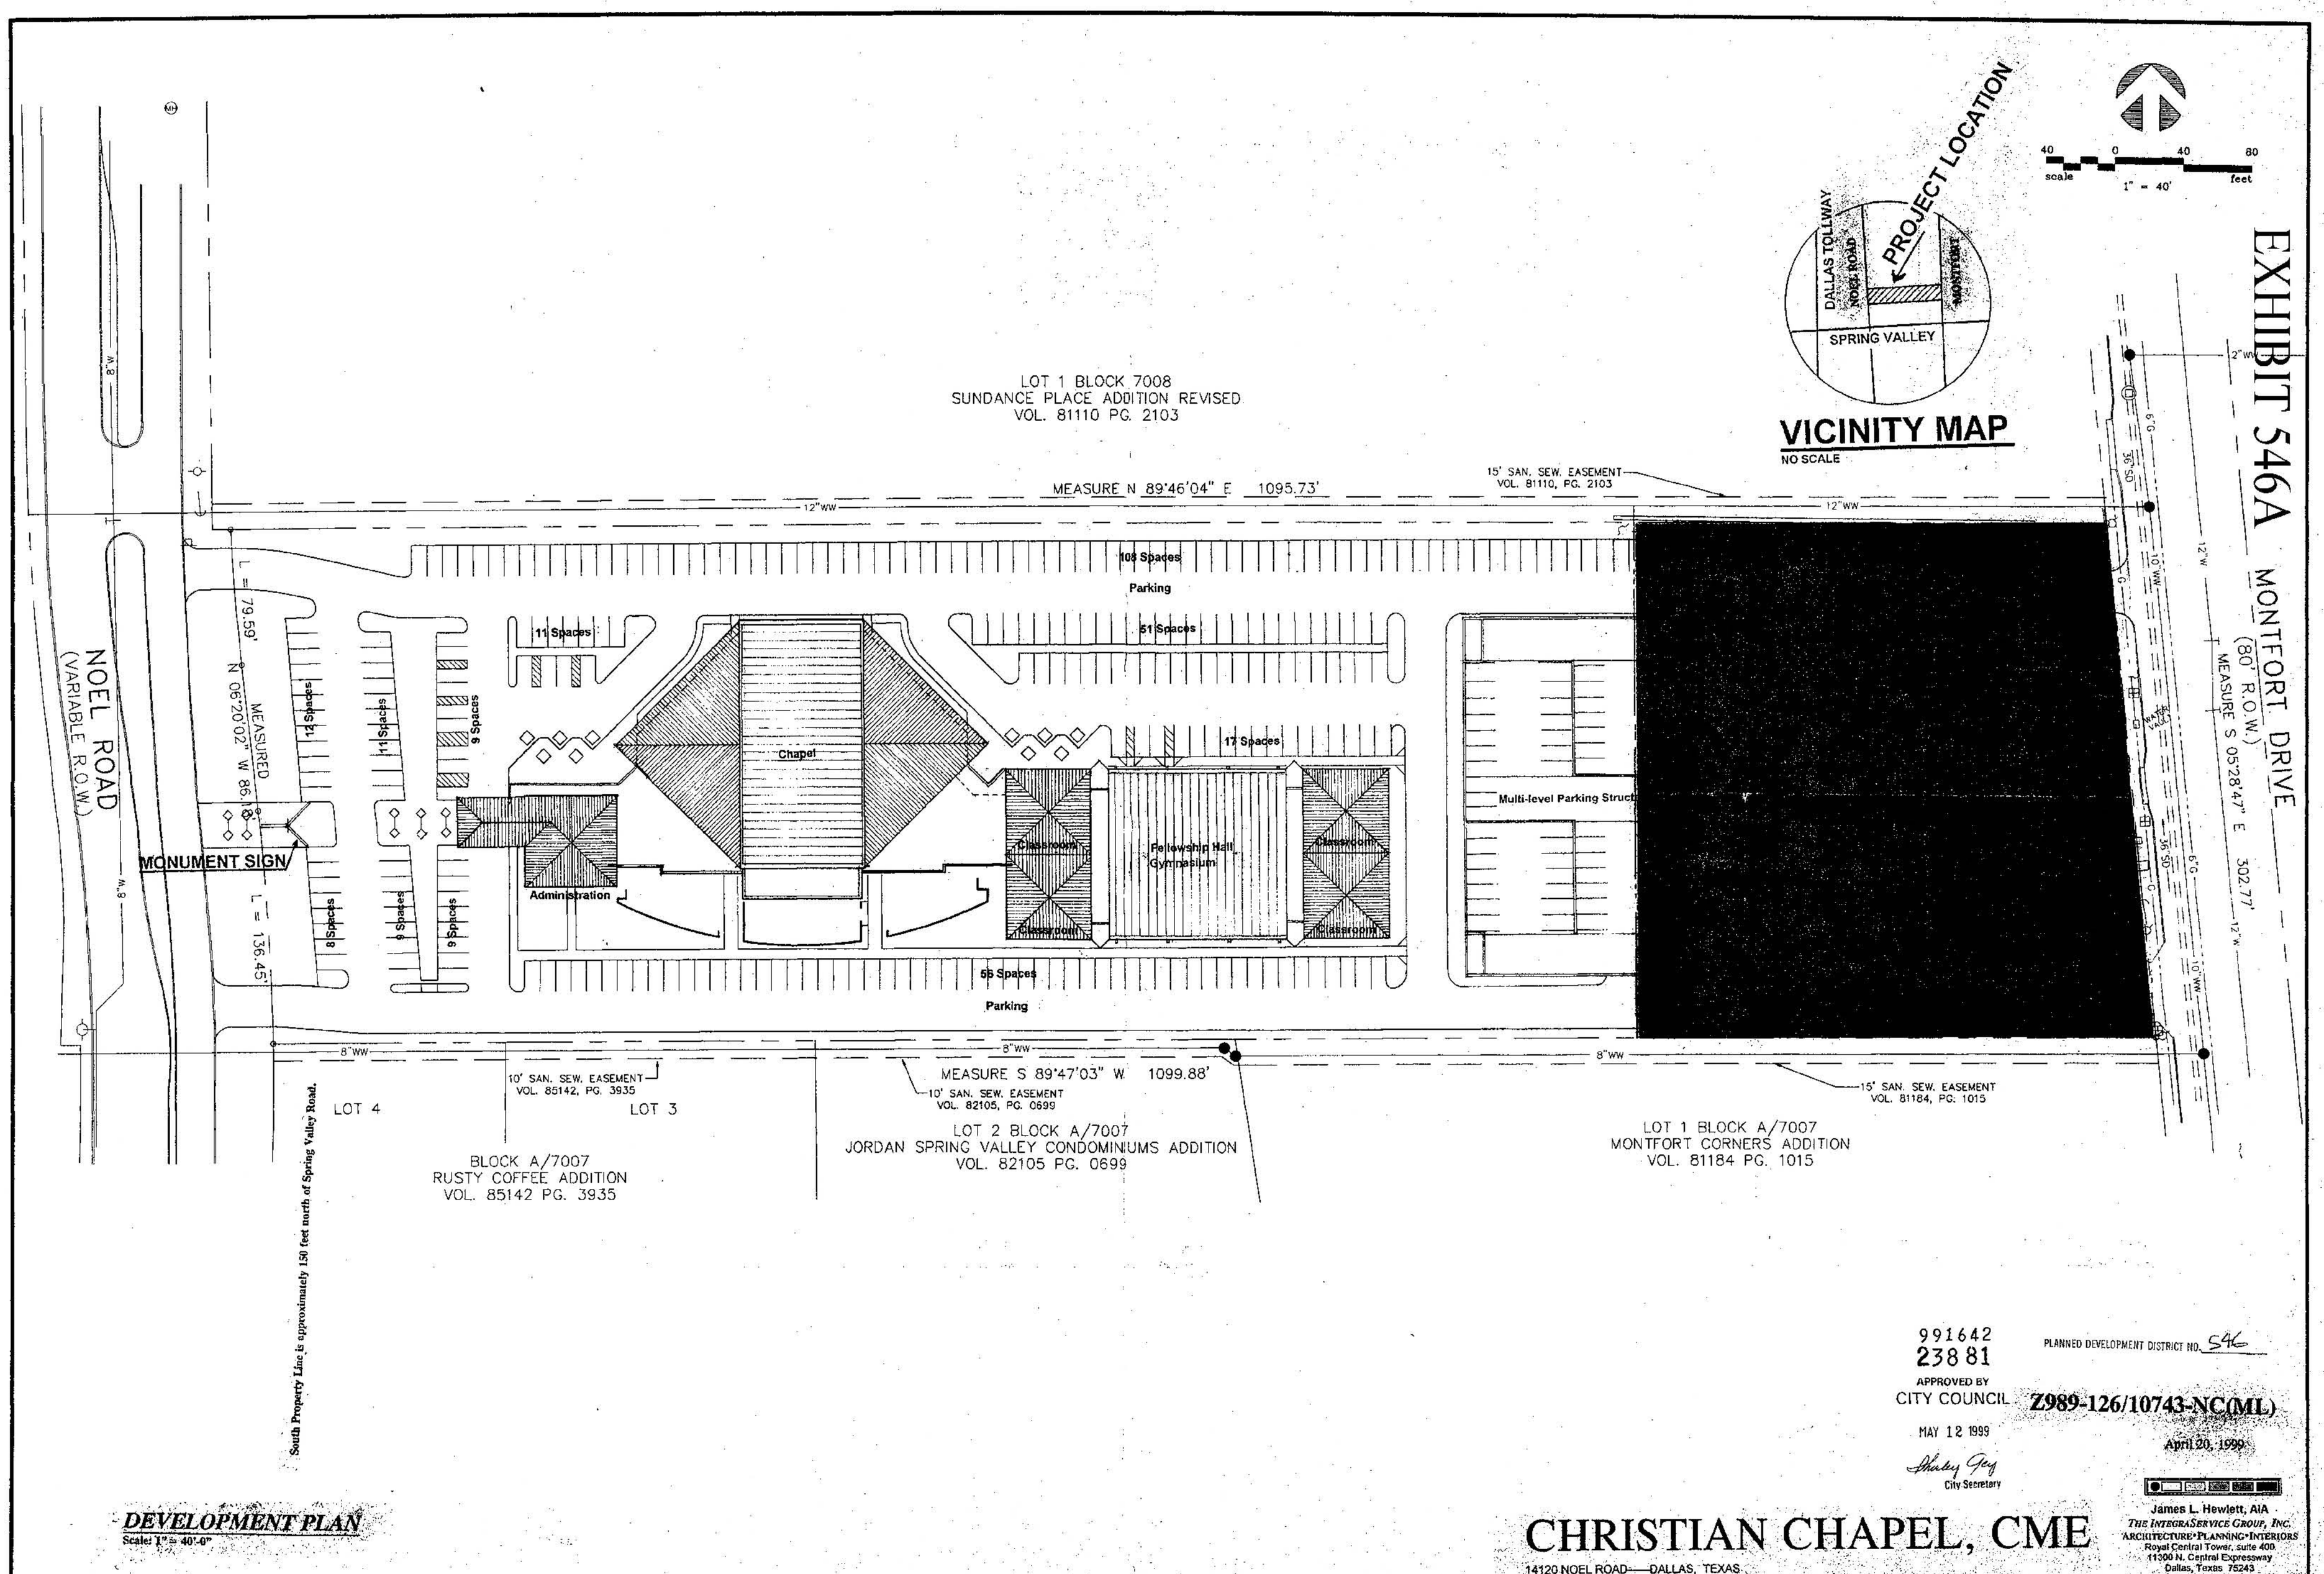

VICINITY MAP
NO SCALE

40 0 40 80
scale 1" = 40' feet

991642
23881
APPROVED BY
CITY COUNCIL
MAY 12 1999
Shirley Gey
City Secretary

PLANNED DEVELOPMENT DISTRICT NO. 546
Z989-126/10743-NC(ML)
April 20, 1999

DEVELOPMENT PLAN
Scale: 1" = 40'-0"

CHRISTIAN CHAPEL, CME

14120 NOEL ROAD—DALLAS, TEXAS

James L. Hewlett, AIA
THE INTEGRASERVICE GROUP, INC.
ARCHITECTURE•PLANNING•INTERIORS
Royal Central Tower, suite 400
11200 N. Central Expressway
Dallas, Texas 75243