080698

27095

Exhibit 559B

Planned Development
District No. 559

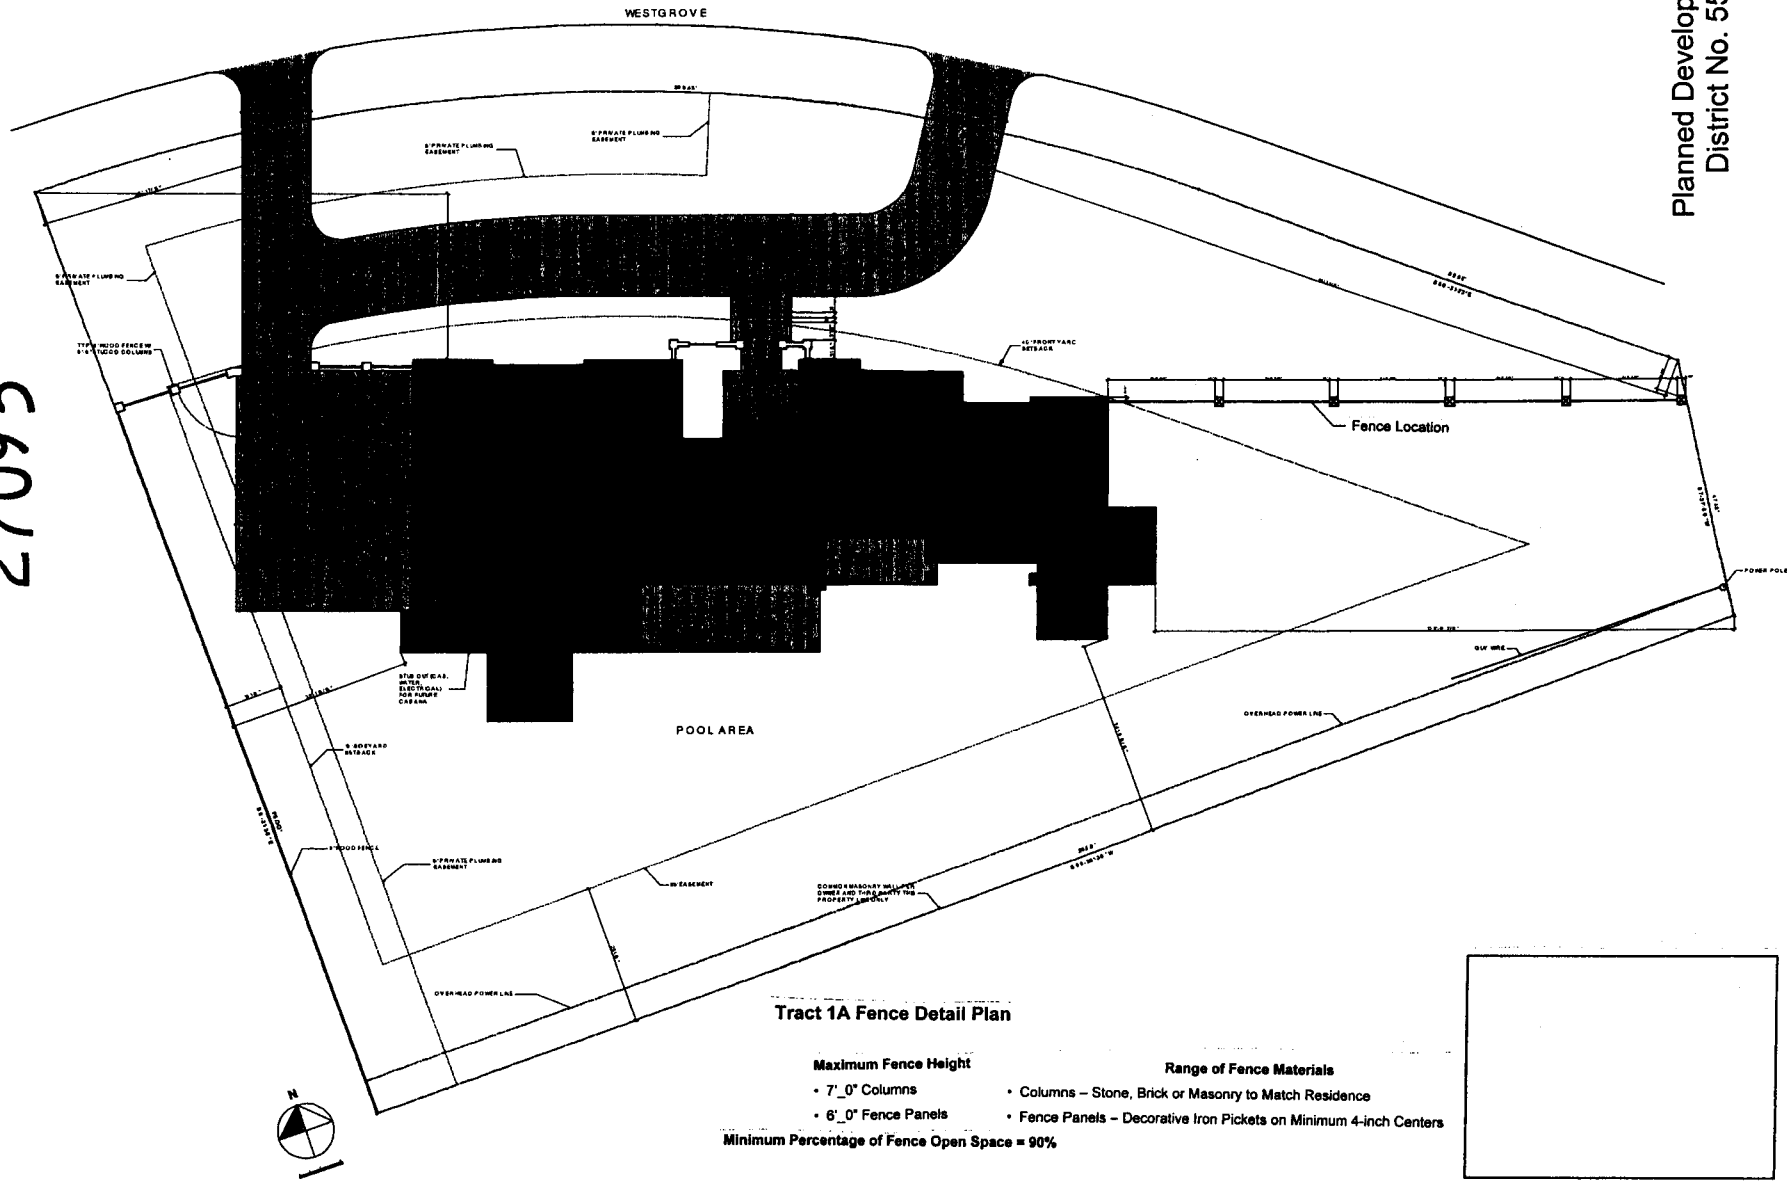

Tract 1A Fence Detail Plan

Maximum Fence Height

- 7'_0" Columns
- 6'_0" Fence Panels

Range of Fence Materials

- Columns – Stone, Brick or Masonry to Match Residence
- Fence Panels – Decorative Iron Pickets on Minimum 4-inch Centers

Minimum Percentage of Fence Open Space = 90%

Z078-120

6009 BELTLINE ROAD, SUITE 200
DALLAS, TX 75254
OFFICE: 972-720-9911
FAX: 972-702-8533
http://www.sharif-munir.com

Sharif Munir
UNCUSTOMARY CUSTOM HOMES

RESIDENCE FOR:
5530 WESTGROVE DRIVE
LOT 3 BLOCK 6/5209
DALLAS, TX

A-2