Exhibit 585F

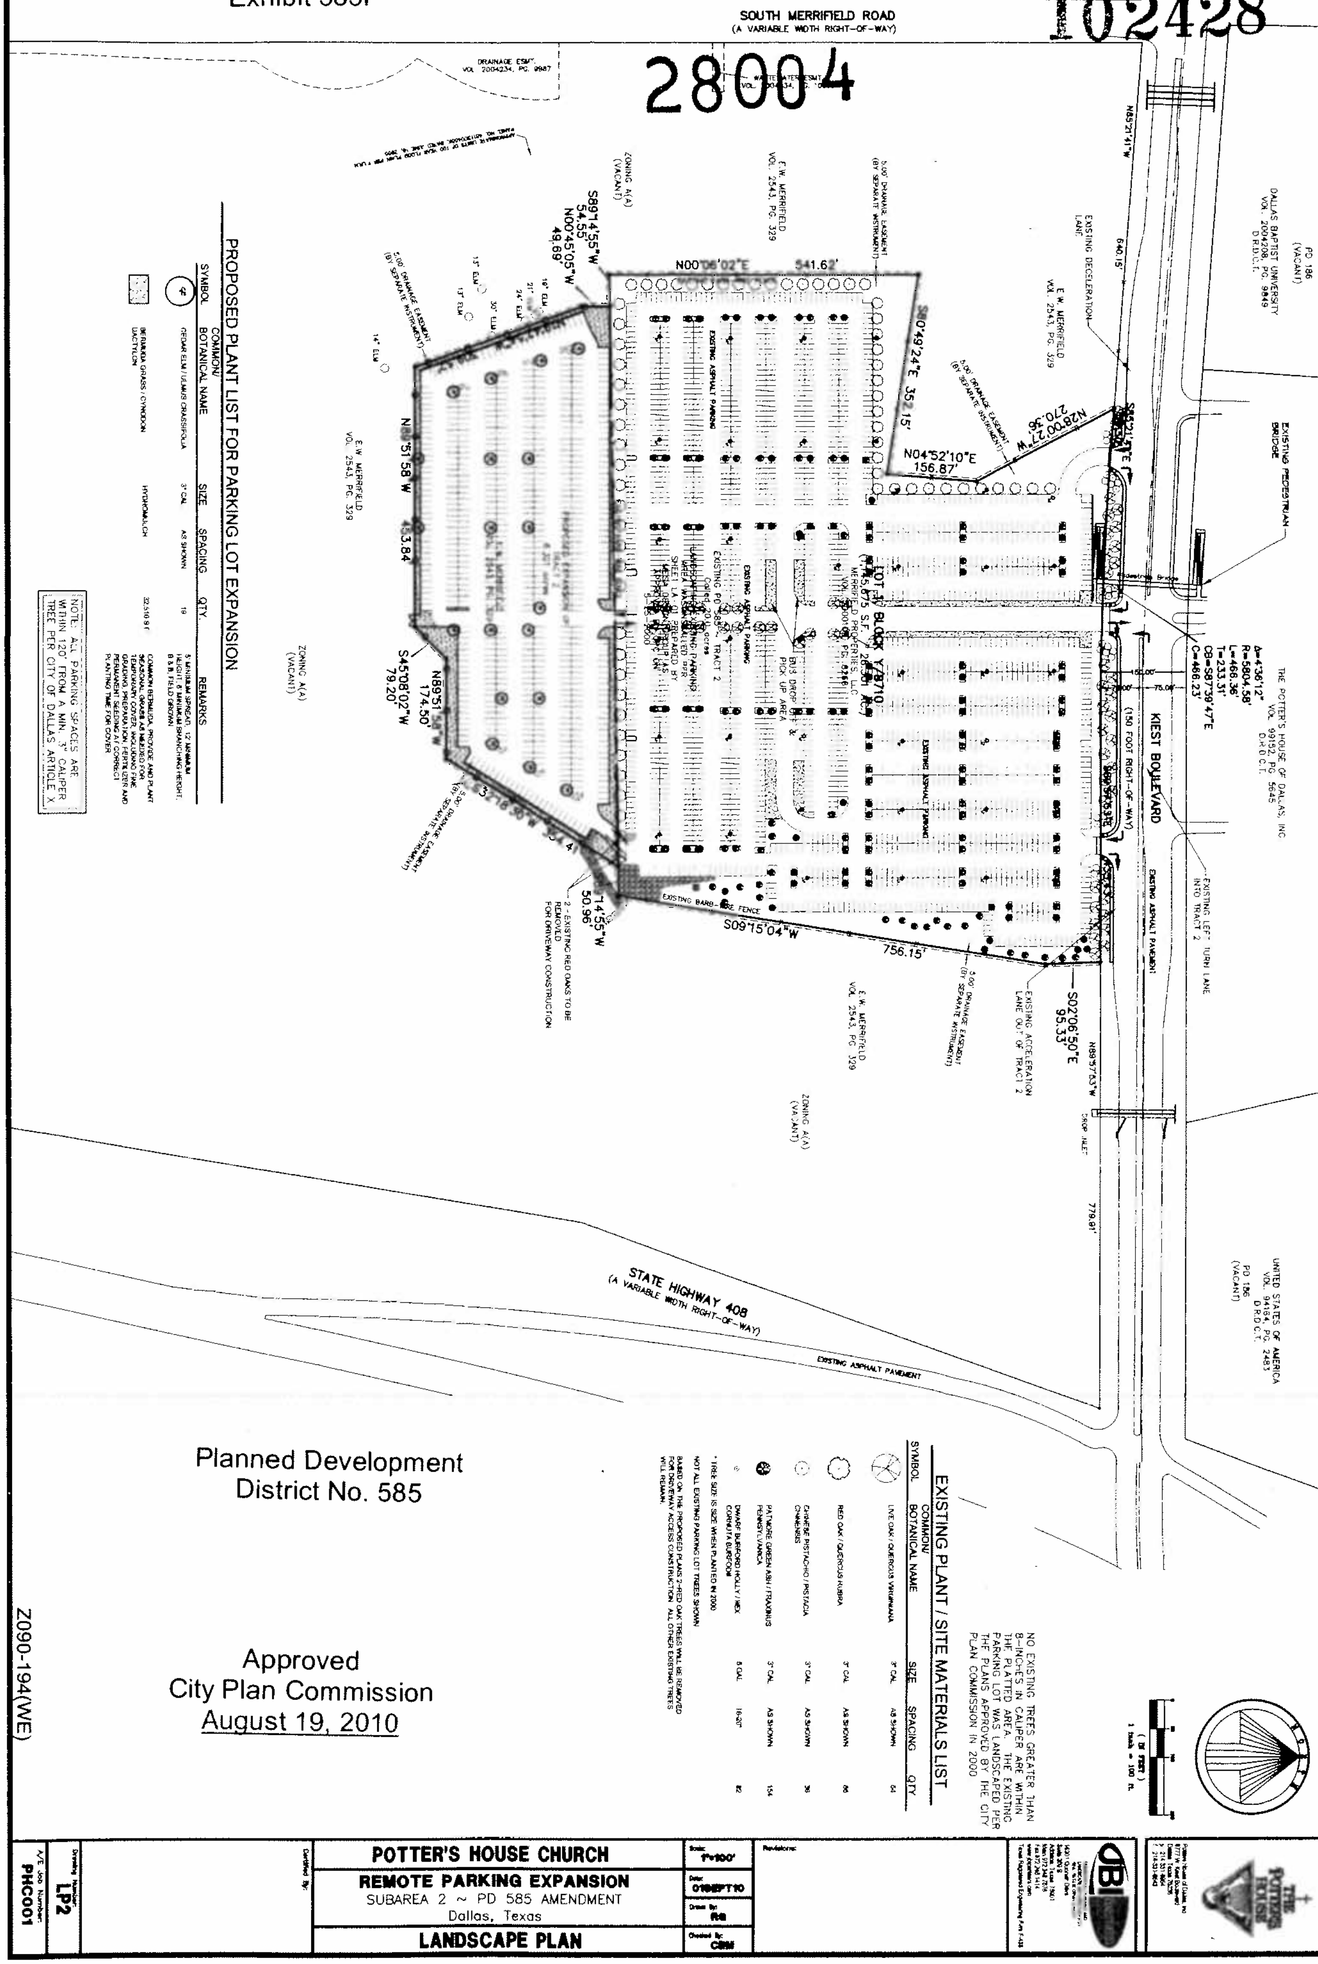

Planned Development District No. 585

Approved
City Plan Commission
August 19, 2010

Z090-194(WE)