0809 08

Exhibit 88H
27118

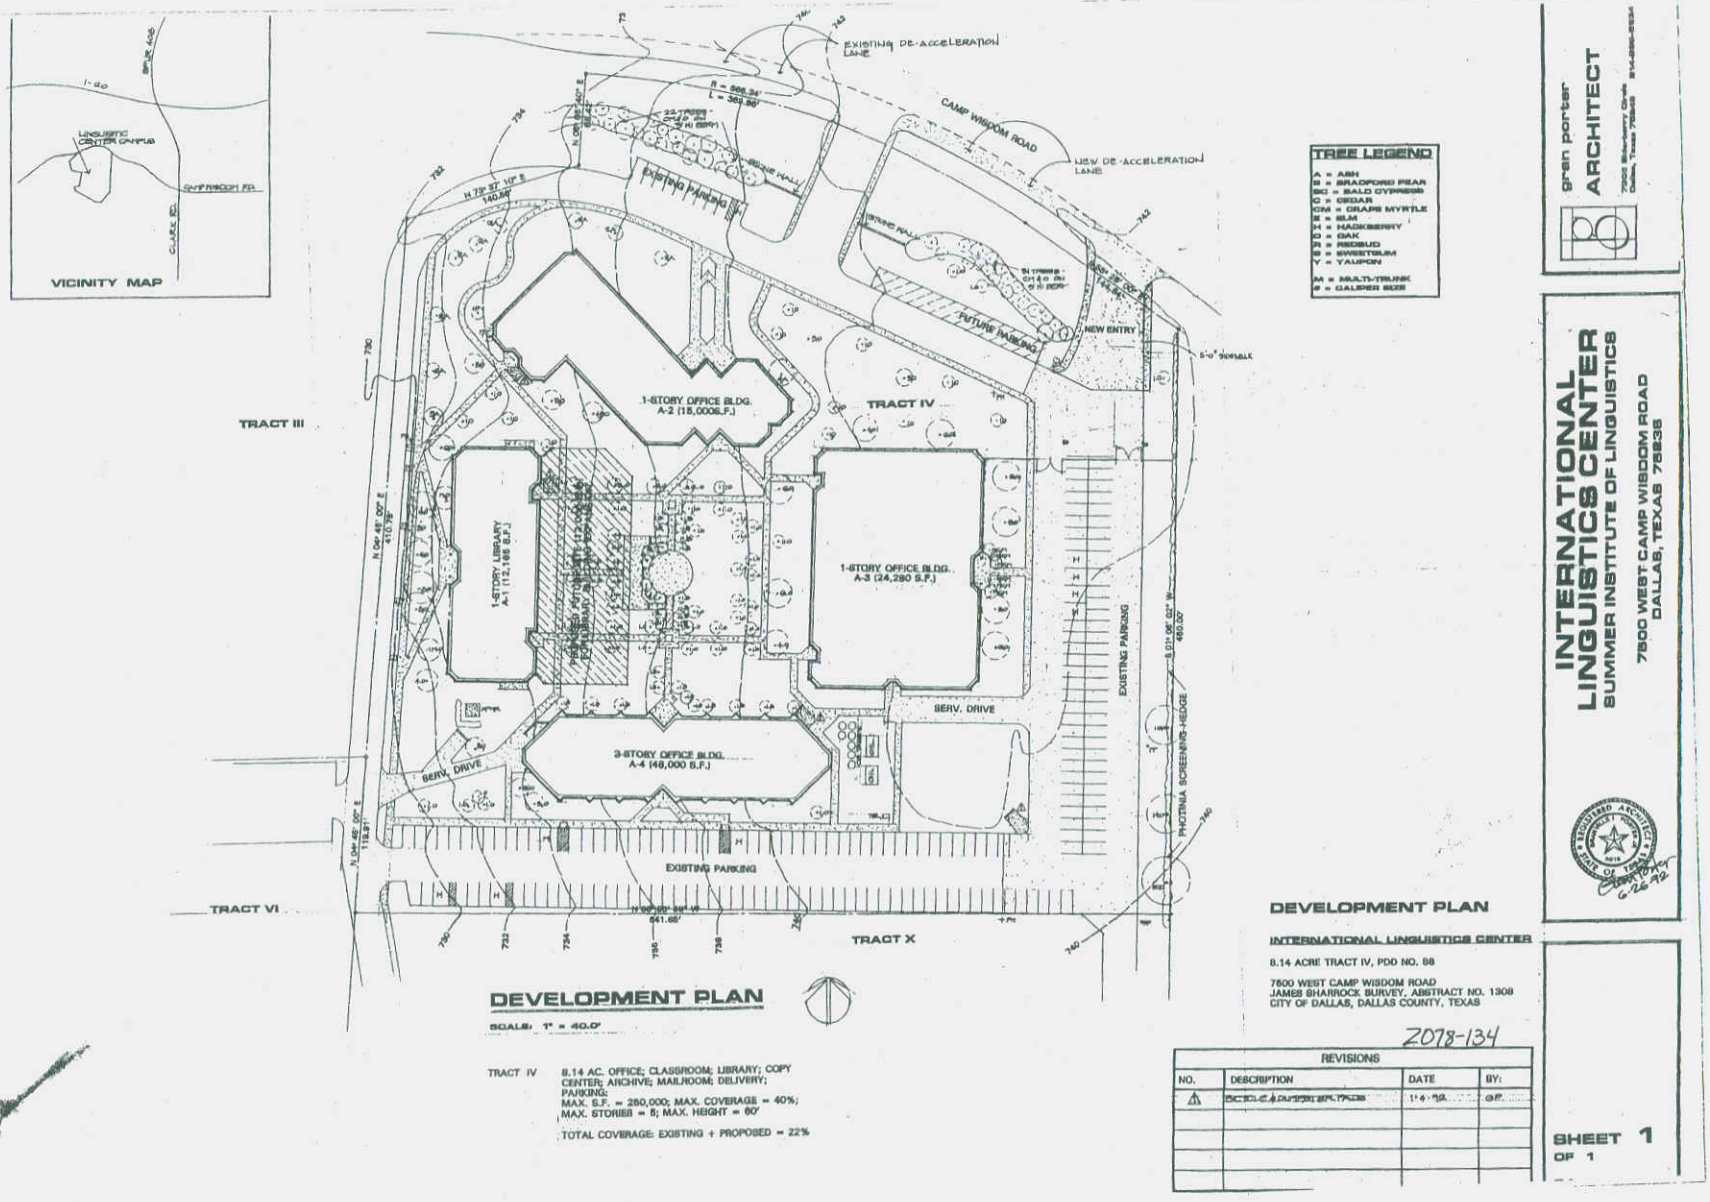

DEVELOPMENT PLAN

SCALE: 1" = 40.0'

TRACT IV 8.14 AC. OFFICE; CLASSROOM; LIBRARY; COPY CENTER; ARCHIVE; MAILROOM; DELIVERY;
PARKING:
MAX. S.F. = 280,000; MAX. COVERAGE = 40%;
MAX. STORIES = 5; MAX. HEIGHT = 60'

TOTAL COVERAGE: EXISTING + PROPOSED = 22%

TREE LEGEND

A = ASH
B = BRADFORD PEAR
BC = BALD CYPRESS
C = CEDAR
CM = CRAPE MYRTLE
E = ELM
H = HACKBERRY
O = OAK
R = REDBUD
S = SWEETGUM
Y = YAUPON

M = MULTI-TRUNK
# = CALIPER SIZE

green porter ARCHITECT

INTERNATIONAL LINGUISTICS CENTER
SUMMER INSTITUTE OF LINGUISTICS
7500 WEST CAMP WISDOM ROAD
DALLAS, TEXAS 75236

DEVELOPMENT PLAN

INTERNATIONAL LINGUISTICS CENTER

8.14 ACRE TRACT IV, PDD NO. 88

7500 WEST CAMP WISDOM ROAD
JAMES SHARROCK SURVEY, ABSTRACT NO. 1308
CITY OF DALLAS, DALLAS COUNTY, TEXAS

Z078-134

REVISIONS			
NO.	DESCRIPTION	DATE	BY:
1	SCALE & DATUM REVISED	1-4-08	GP

SHEET 1
OF 1

Approved
City Plan Commission
February 7, 2008

Planned Development
District No. 88