28917

130336

Exhibit S-16C
1 of 2

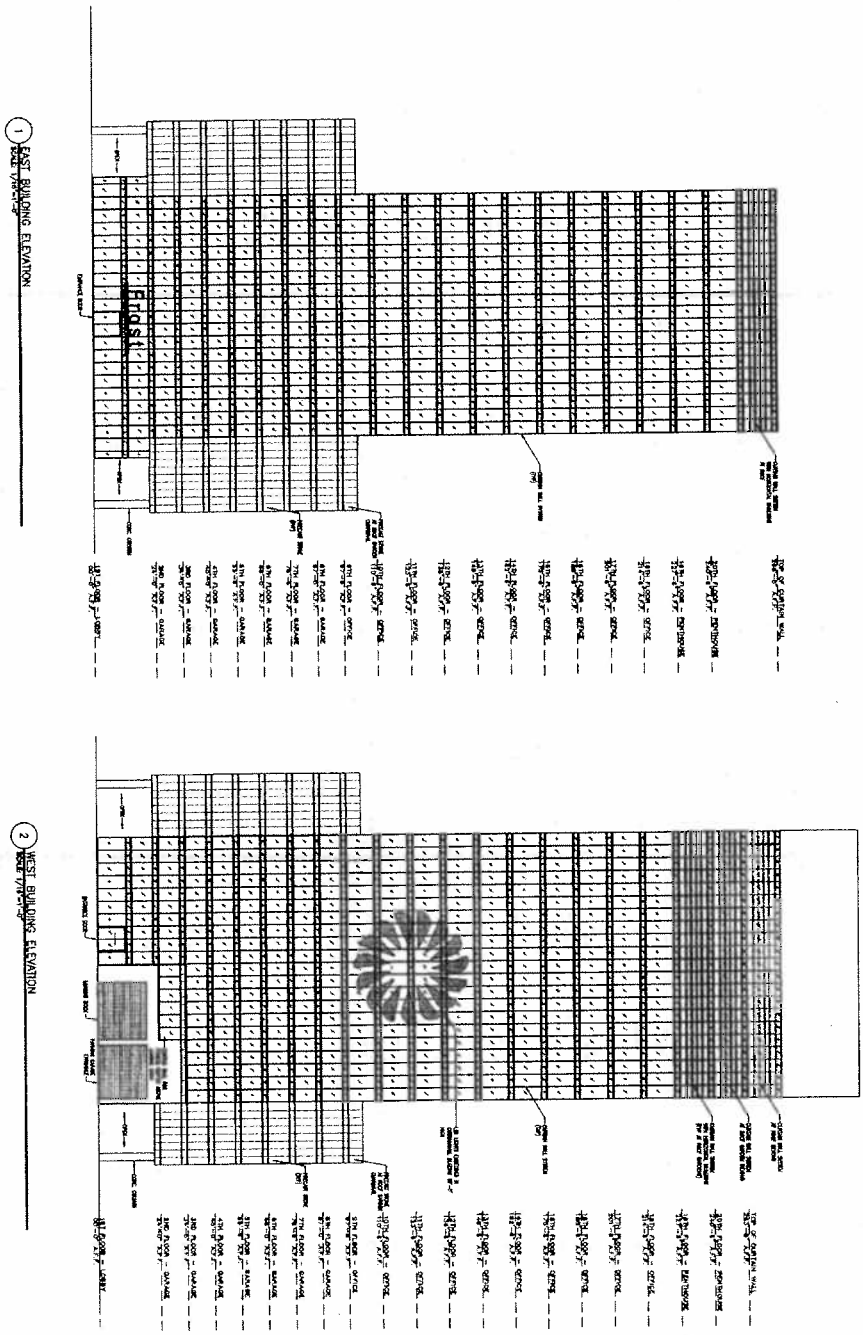

Z123-117(WE)

Planned Development
Subdistrict No. 16

Planned Development
District No. 193

28917

130336

Exhibit S-16C
2 of 2

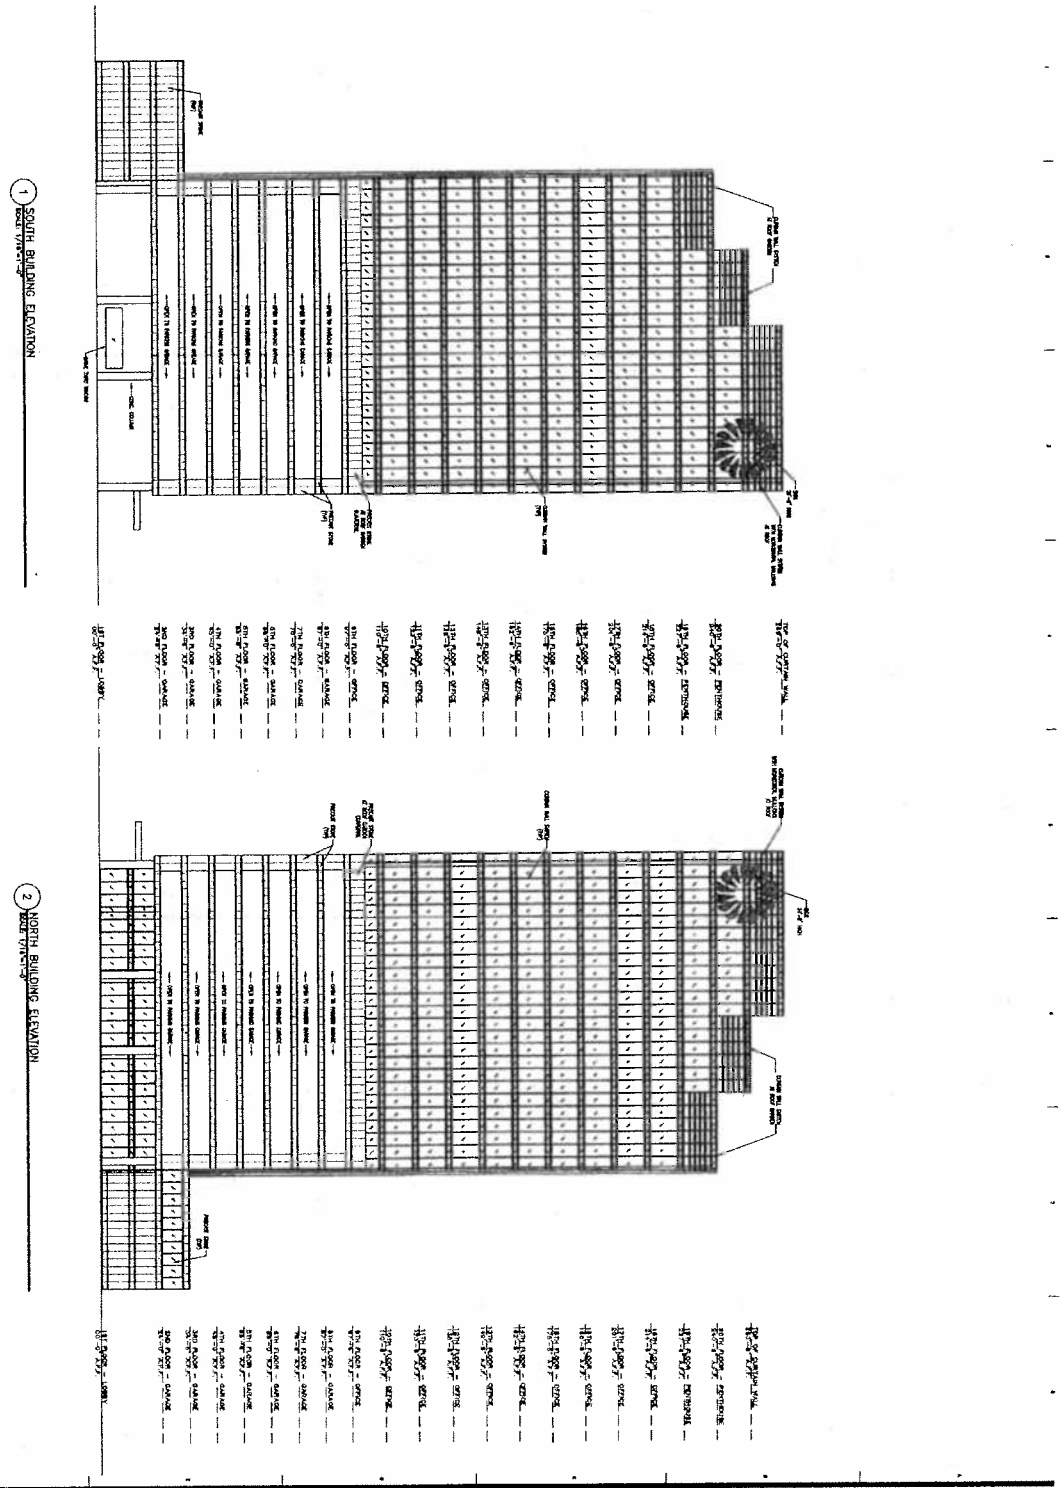

Z123-117(WE)

Planned Development
Subdistrict No. 16

Planned Development
District No. 193