31862 210787

Exhibit S-19B: Landscape Plan

Approved
City Plan Commission
March 4, 2021

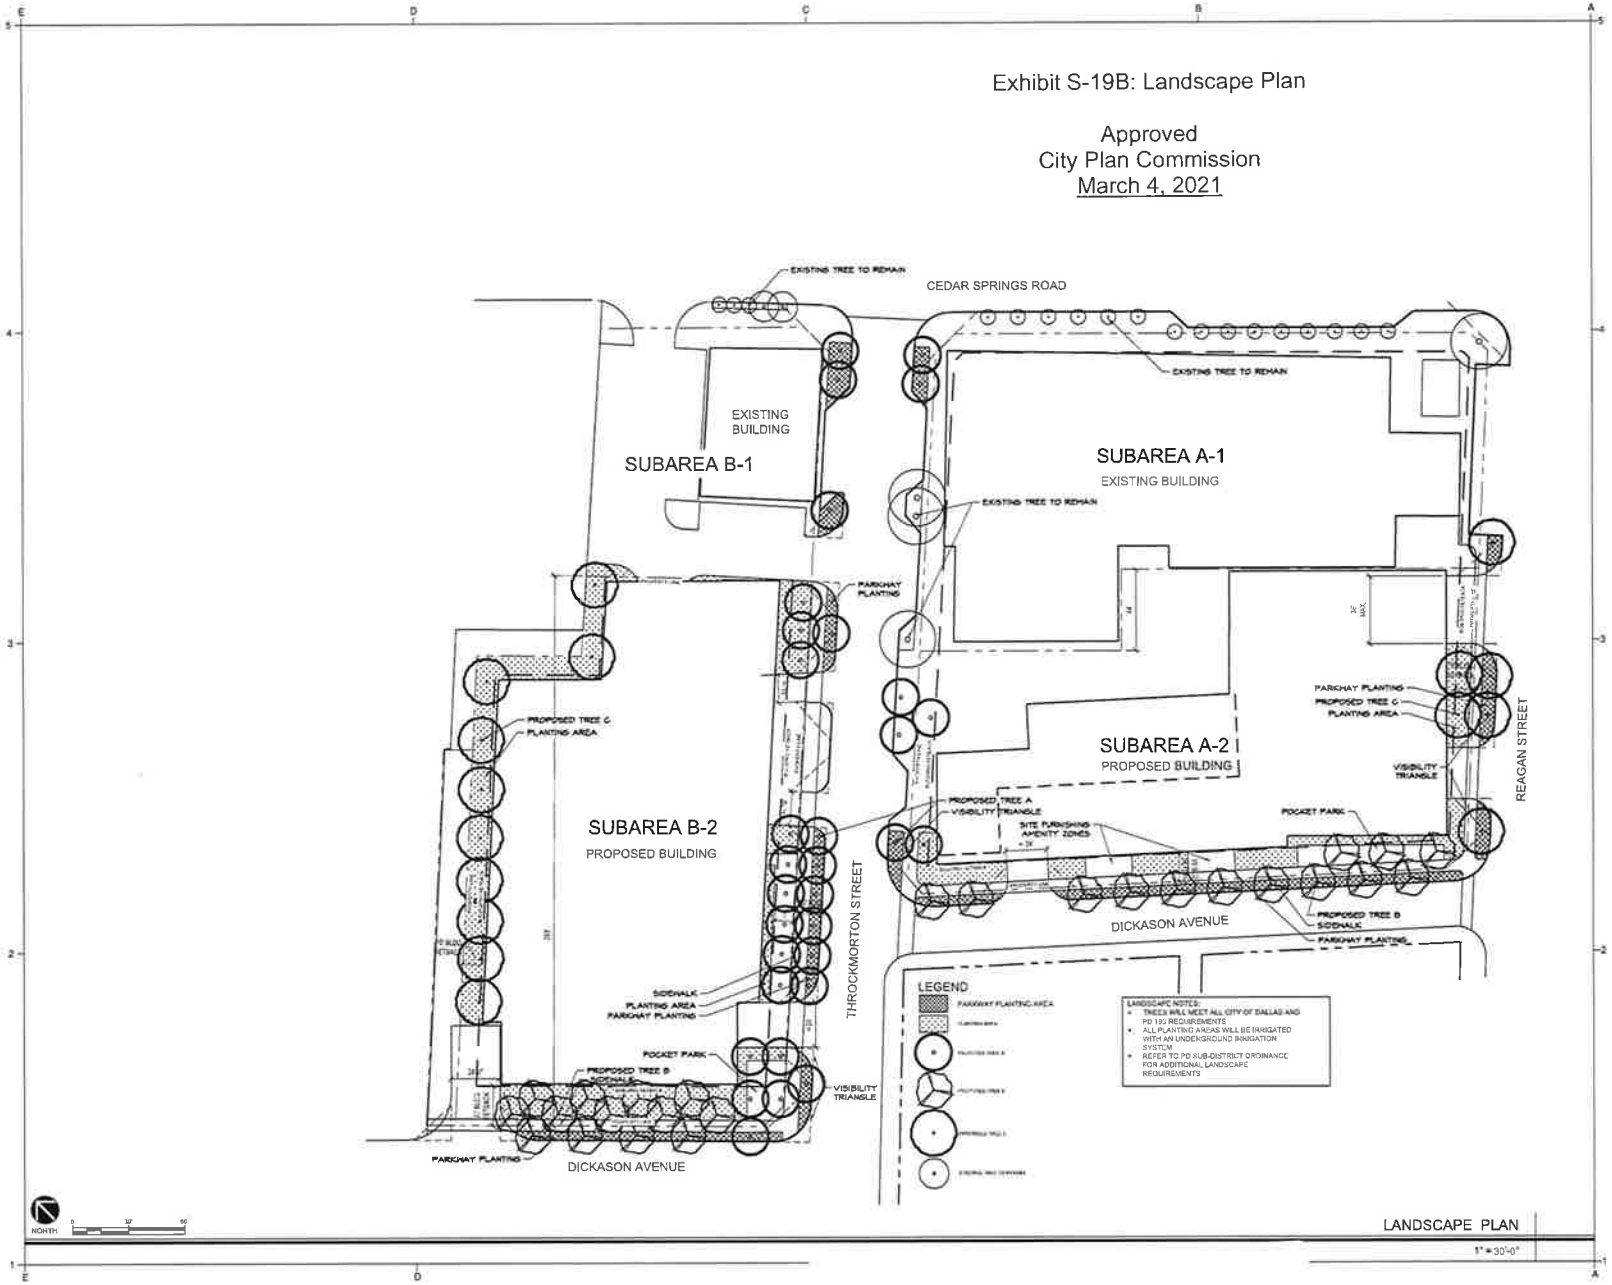

Planned Development
District No. 193

studioOutside
824 Exposition Avenue, Ste. 5
Dallas, Texas 75226
o214.954.7160
f214.954.7162

Project Name

PD 193 - SUBDISTRICT 19
THROCKMORTON & CEDAR SPRINGS

DALLAS, TX

Issue Title

DEVELOPMENT PLAN

Issue / Addenda / Revisions

Date	Description

Seal

THESE DOCUMENTS ARE INCOMPLETE AND MAY NOT BE USED FOR REGULATORY APPROVAL, PERMIT, OR CONSTRUCTION

MICHAEL S. FRAZE
LANDSCAPE ARCHITECT
TEXAS LIC. #

Drawing Title

Issue Date:	03.25.2021
Project No:	20158
Reviewed By:	BH
Drawn By:	MH

Sheet No.

NOT FOR CONSTRUCTION