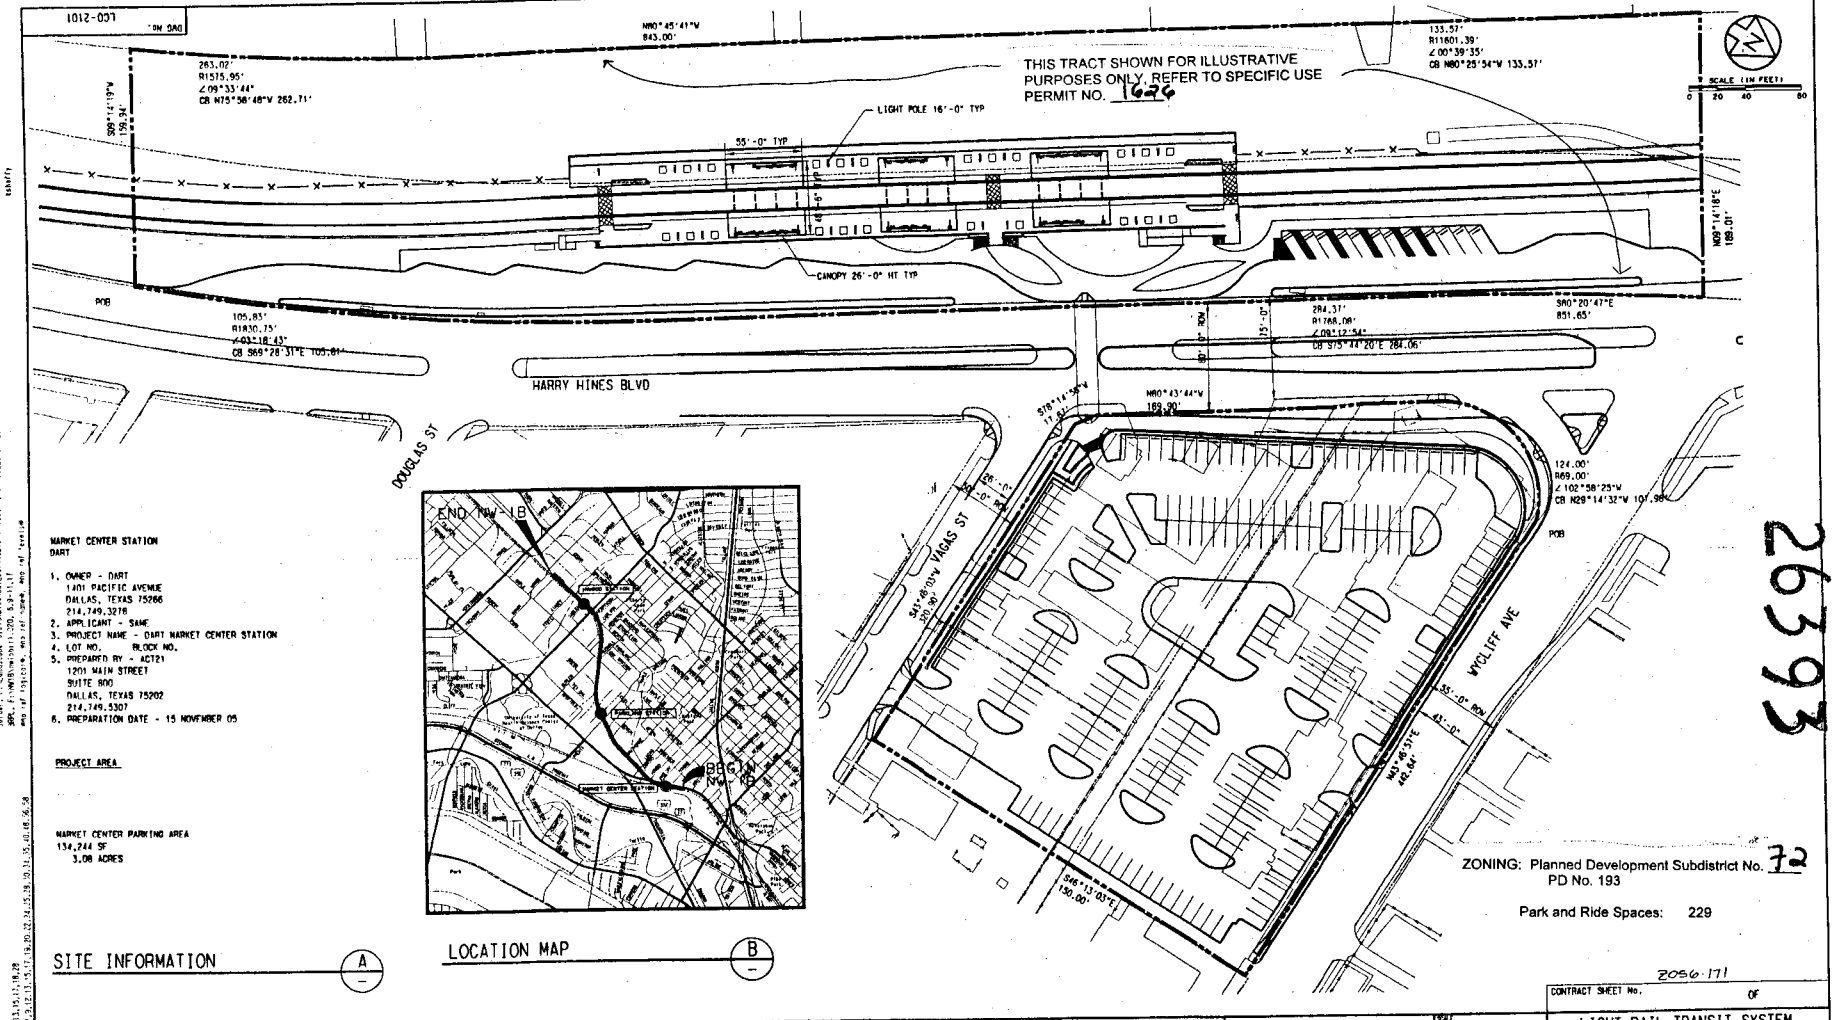

MARKET CENTER STATION
DART

1. OWNER - DART
   1401 PACIFIC AVENUE
   DALLAS, TEXAS 75266
   214.749.3278
2. APPLICANT - SAME
3. PROJECT NAME - DART MARKET CENTER STATION
4. LOT NO. BLOCK NO.
5. PREPARED BY - ACT21
   1201 MAIN STREET
   SUITE 800
   DALLAS, TEXAS 75202
   214.749.5307
6. PREPARATION DATE - 15 NOVEMBER 05

PROJECT AREA

MARKET CENTER PARKING AREA
134,244 SF
3.08 ACRES

SITE INFORMATION (A)

LOCATION MAP (B)

REV	MEMO	CR	DATE	DESCRIPTION	BY	ENG	CHK	APP

CAYE COOK & ASSOCIATES
8888 Northwest Plaza, Suite 200A
Dallas, TX 75225 214-750-9108

ACT21
CARTER BURGESS
JACOBS CIVIL INC
STV INCORPORATED
KAI ALLIANCE

DART PROJECT

CAES

CONTRACT SHEET No. OF

2056-171

LIGHT RAIL TRANSIT SYSTEM
LINE SECTION NW-1B
DEVELOPMENT PLAN
MARKET CENTER STATION
PLANNED DEVELOPMENT

CONTRACT C-1007571-01 | DWG No. LCO-2101 | REV A

Approved
City Plan Commission
May 18, 2006

Exhibit S-72A

26393

Z056-171