Exhibit S-79C

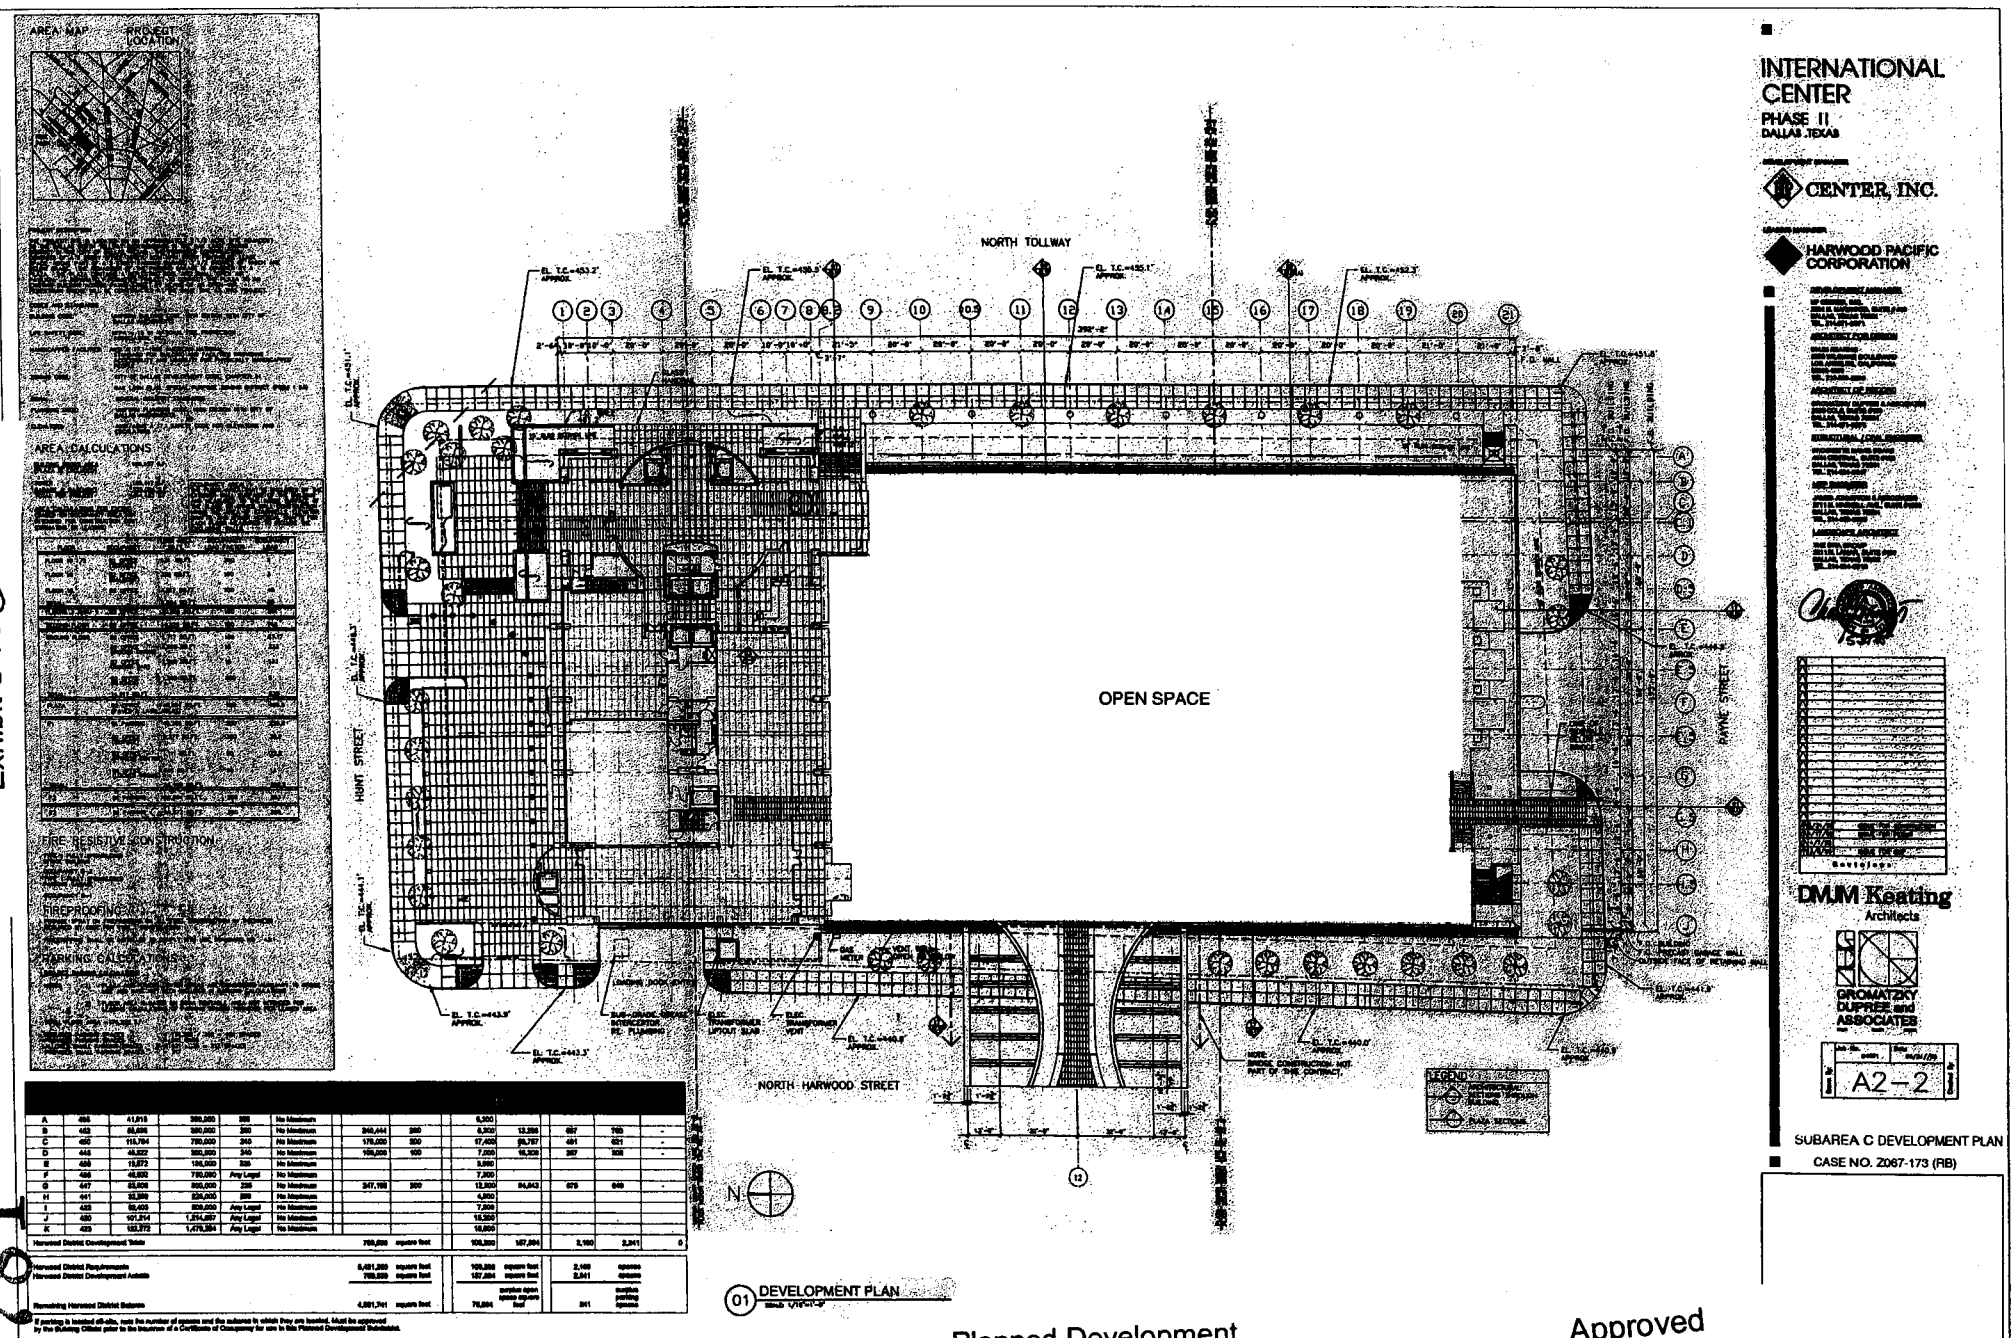

Planned Development District No. 193

PDS No. 79

Approved
City Plan Commission
May 17, 2007

26781

0/1/88