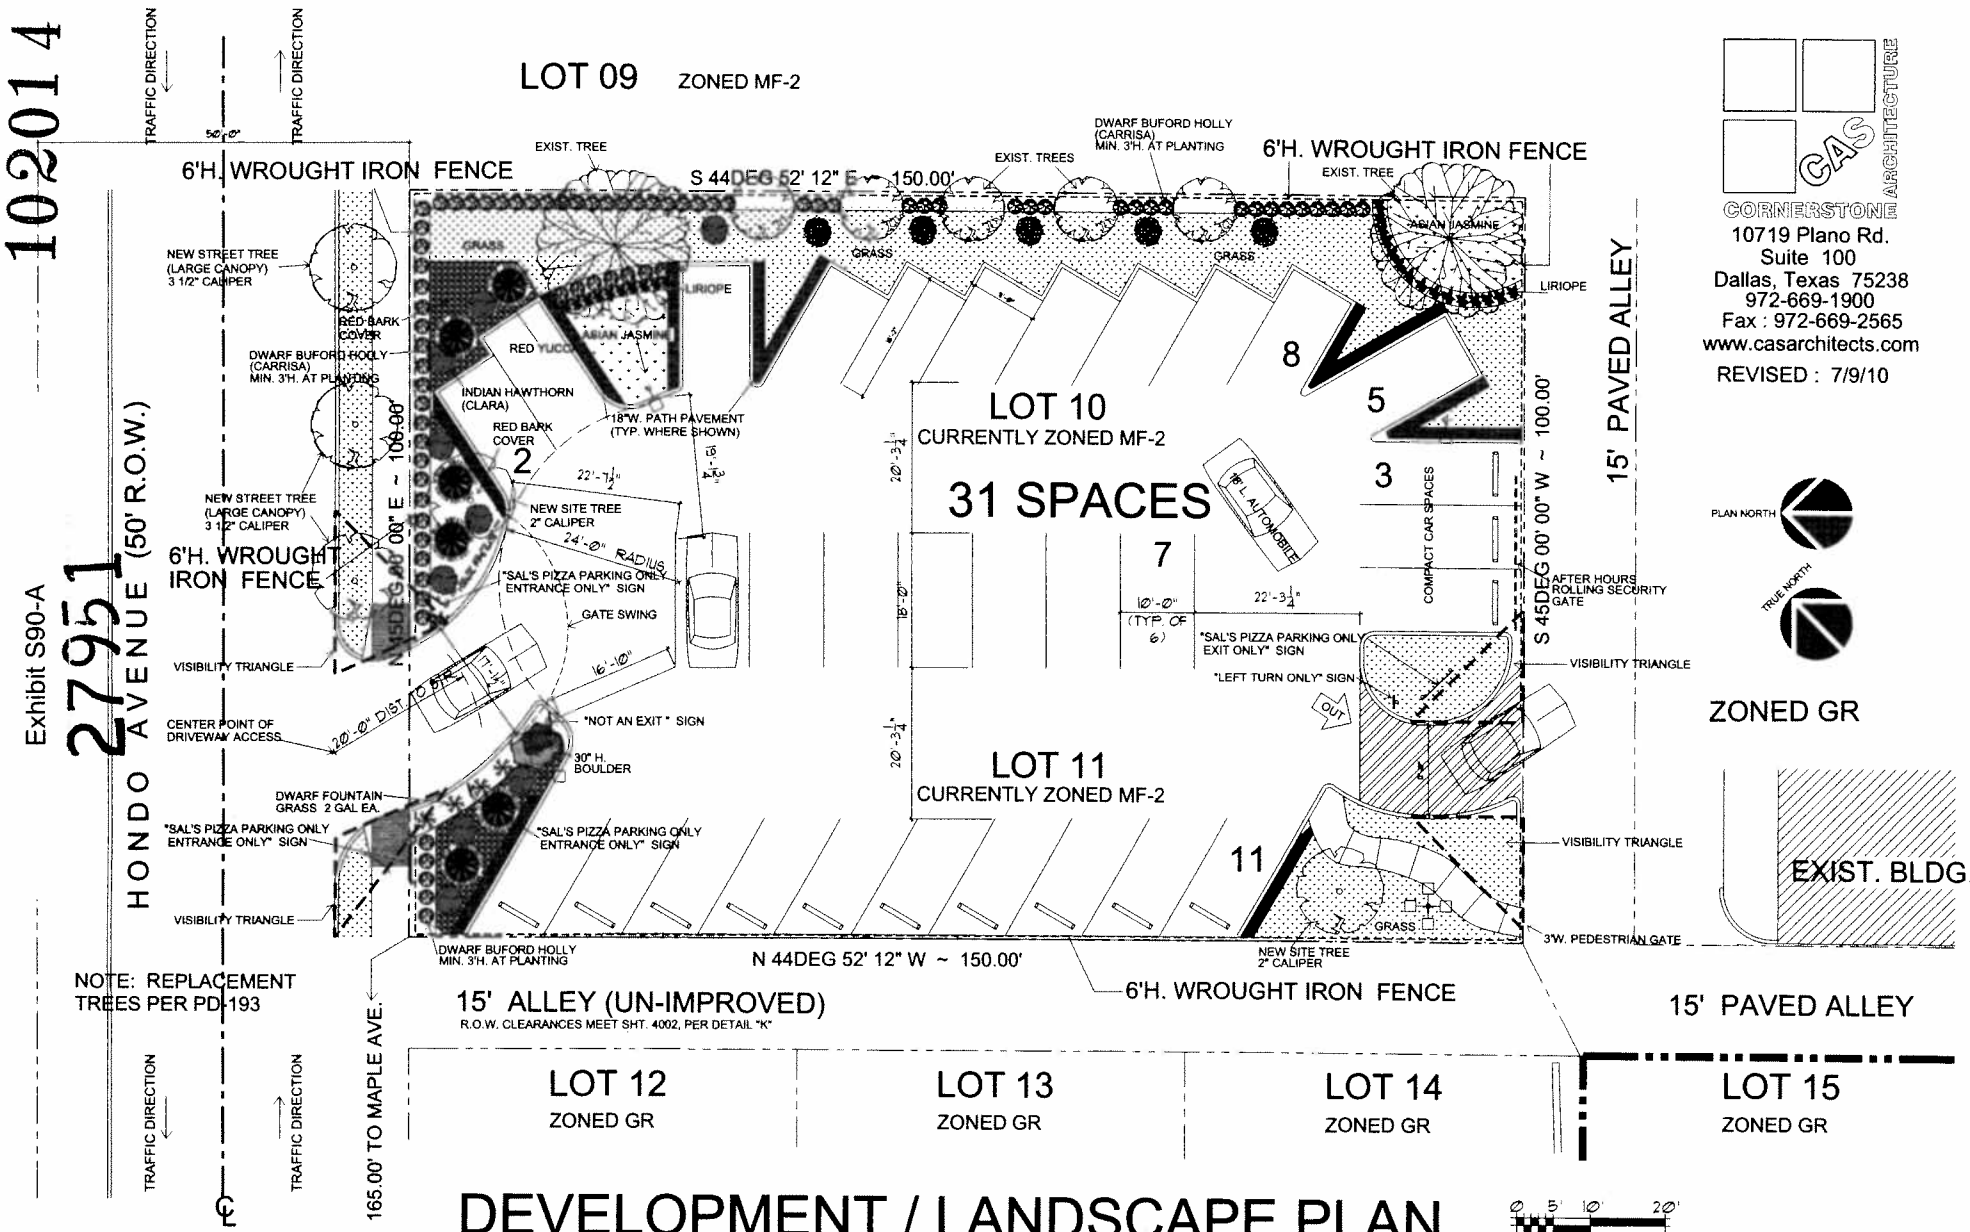

CORNERSTONE ARCHITECTURE
10719 Plano Rd.
Suite 100
Dallas, Texas 75238
972-669-1900
Fax : 972-669-2565
www.casarchitects.com

REVISED : 7/9/10

DEVELOPMENT / LANDSCAPE PLAN

LOTS 10 & 11, BLOCK 12/2258 OF CLIFTON PLACE No. 2
VOL. 2, PG. 214, M.R.D.C.T.

+/- 3,549 S.F. LANDSCAPING / 15,000 S.F.
PROPERTY = +/- 23.6% LANDSCAPING COVERAGE

Approved
City Plan Commission
June 3, 2010

Planned Development
District No. 193

Planned Development
Subdistrict No. 90